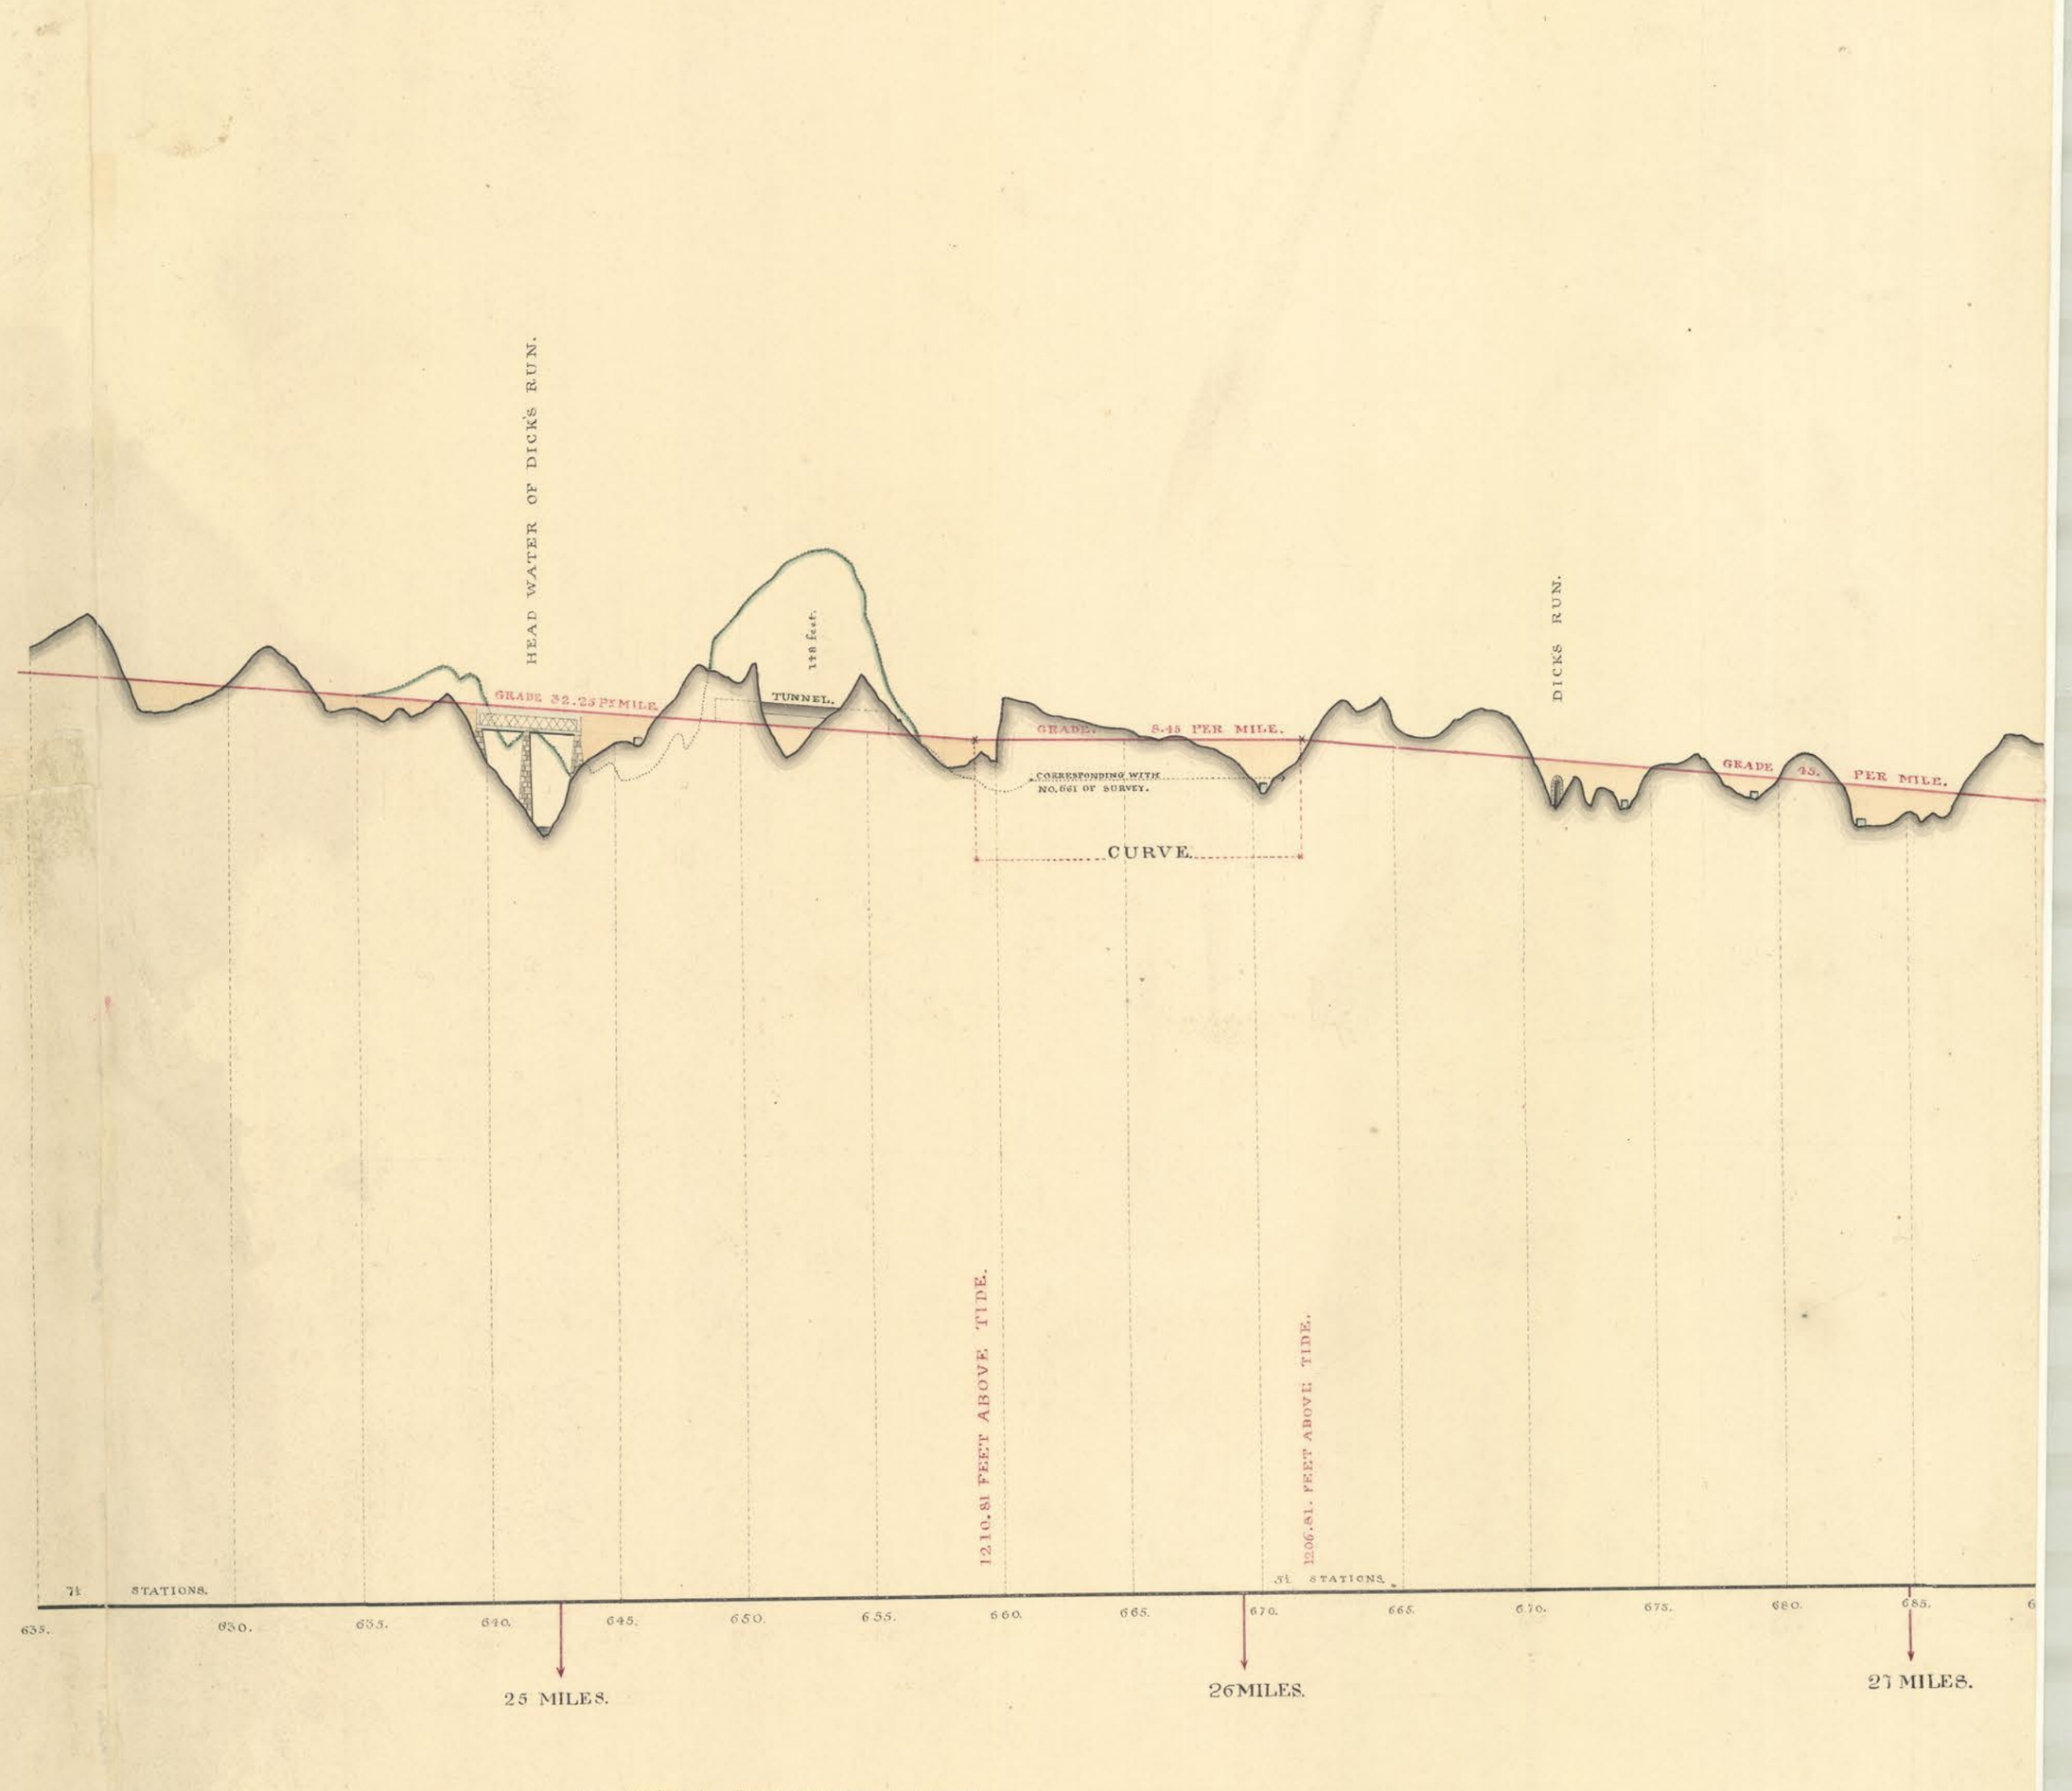
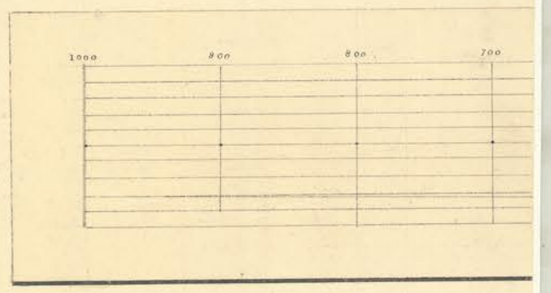
THE PROFILE SHADED GREEN REPRESENTS A LINE CROSSING THE RIDGE BY MEANS OF A TUNNEL; THOUGH SHORTER THE EXPENSE WOULD BE MATERIALLY INCREASED. THE END OF THE HORIZONTAL DOTTED LINE SHEWS WHERE THE TWO LINES COME TOGETHER. THE SLOPES OF THE GROUND VARY FROM AN ANGLE OF 20 TO 30 DEGREES.