FORM NO. 1.

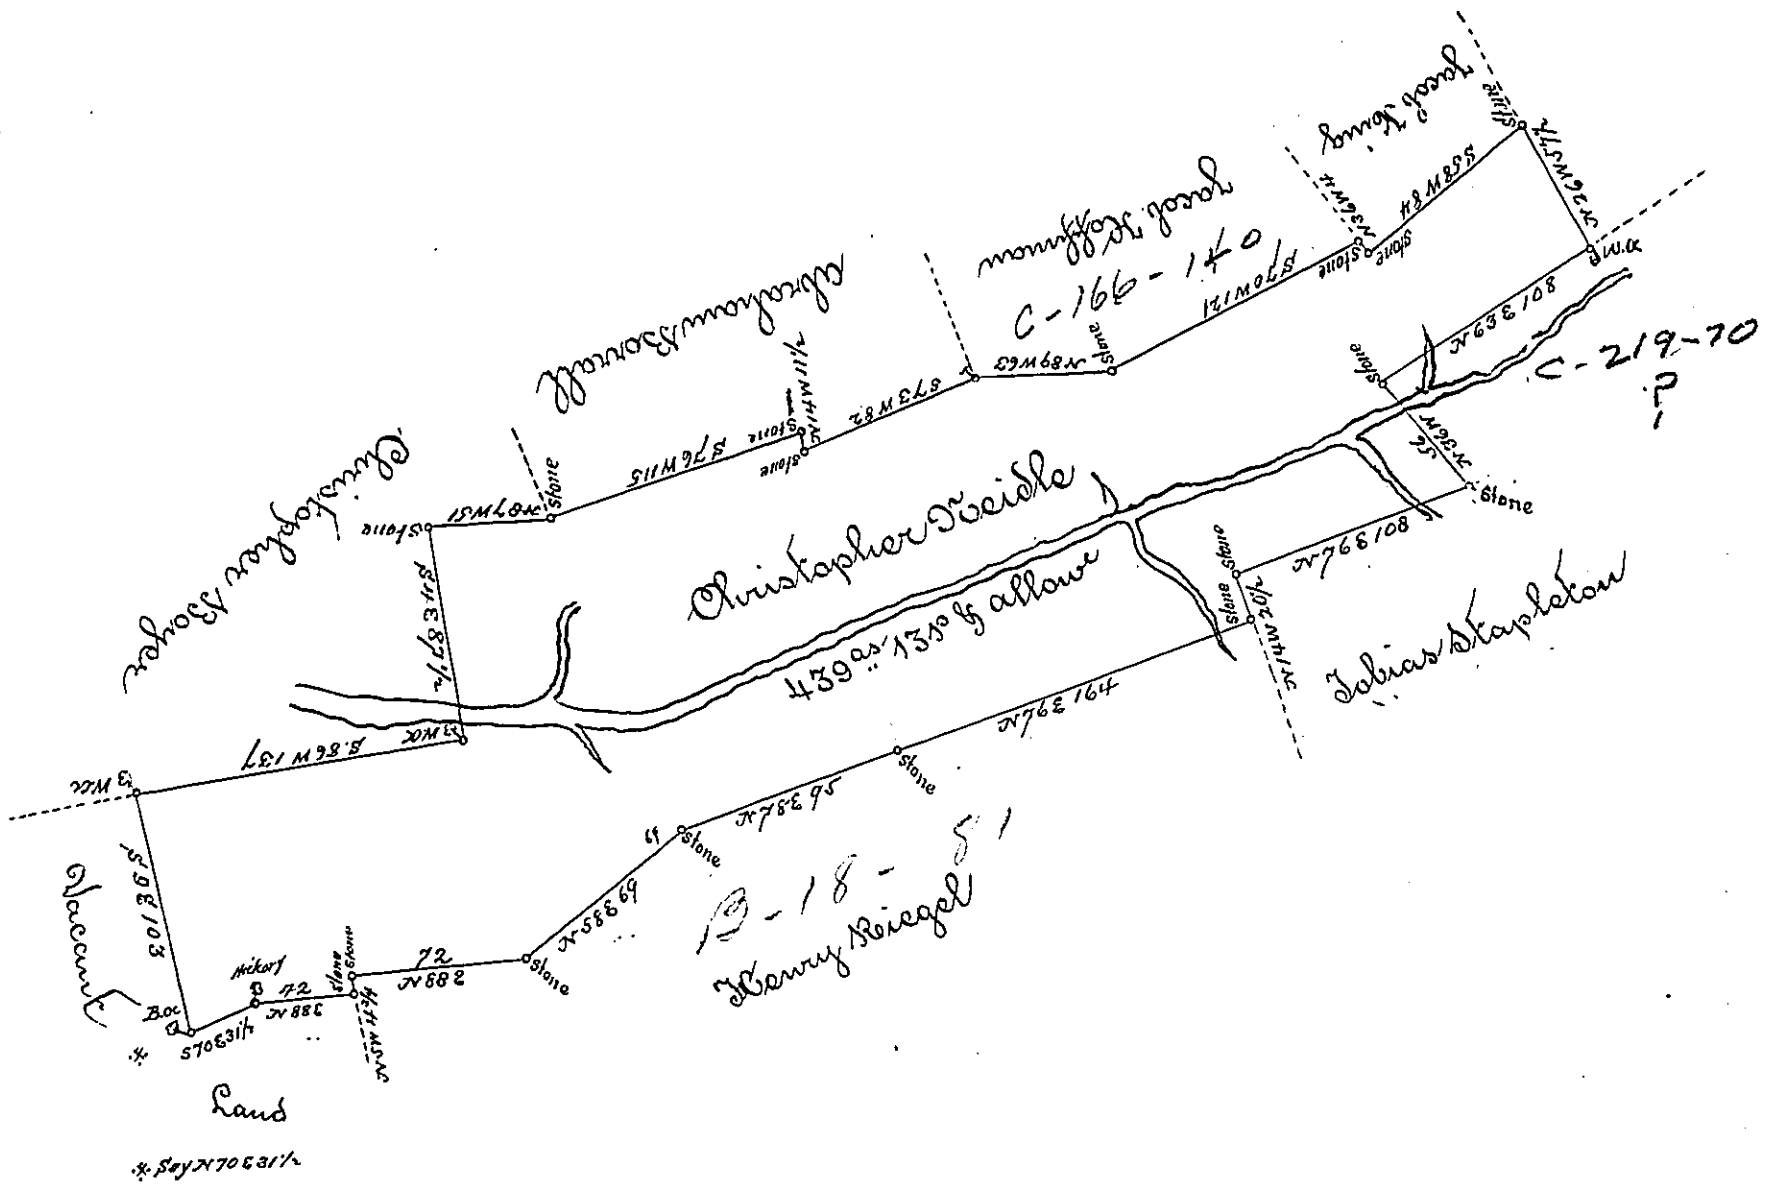

In pursuance of an application No. 3754 bearing date the 12th day of December 1768. Resurveyed unto Mathias Koreemer and Philip Henry in right of Christopher Reidle on the 7th day of September 1809. the above described Tract of Land situate in Brunswick Township Berks County Containing Four hundred and thirty nine acres and thirteen perches & the allowance of Six per Cent for Roads &c

To Andrew Porter Esqr
Surv. Genl Penna

pr. John No. Hyneman D.S.

IN TESTIMONY that the above is a copy of the original remaining on file in the Department of Internal Affairs of Pennsylvania, made conformably to an Act of Assembly approved the 16th day of February, 1833. I have hereunto set my Hand and caused the Seal of said Department to be affixed at Harrisburg, this

Fourth day of February 1896.

James W Latta
Secretary of Internal Affairs.