FORM NO. 1.

215

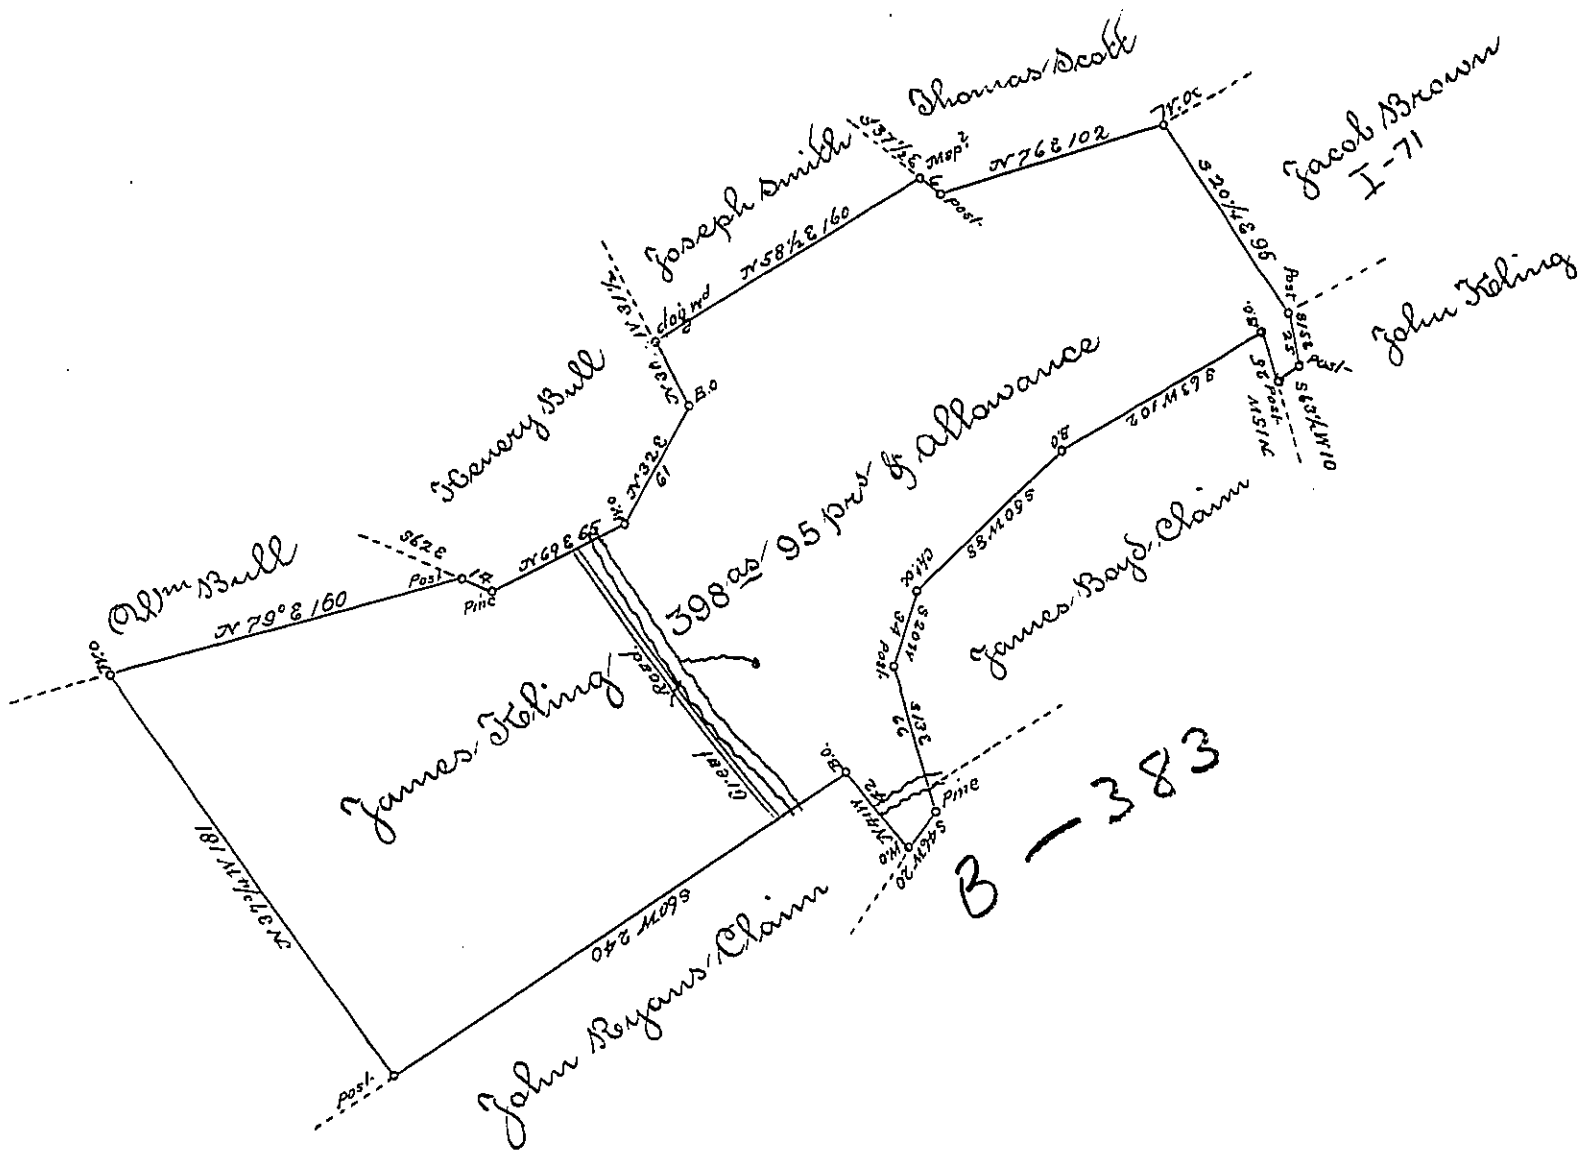

The Draught of a Tract of Land situate in Juniata Township in Cumberland County Containing three Hundred and ninety Eight Acres & and ninety five perches and allowance of Six pCent & Surveyed the 29th Day of April 1794 In pursuance of a Warrant granted to James Foling, Dated the 3d Day of February 1794 ~

To Daniel Brodhead Esq
Surveyor General

Pr Saml Lyon D.S.

IN TESTIMONY that the above is a copy of the original remaining on file in the Department of Internal Affairs of Pennsylvania, made conformably to an Act of Assembly approved the 16th day of February, 1833. I have hereunto set my Hand and caused the Seal of said Department to be affixed at Harrisburg, this

fifth day of November 1895

James Latta

Secretary of Internal Affairs.