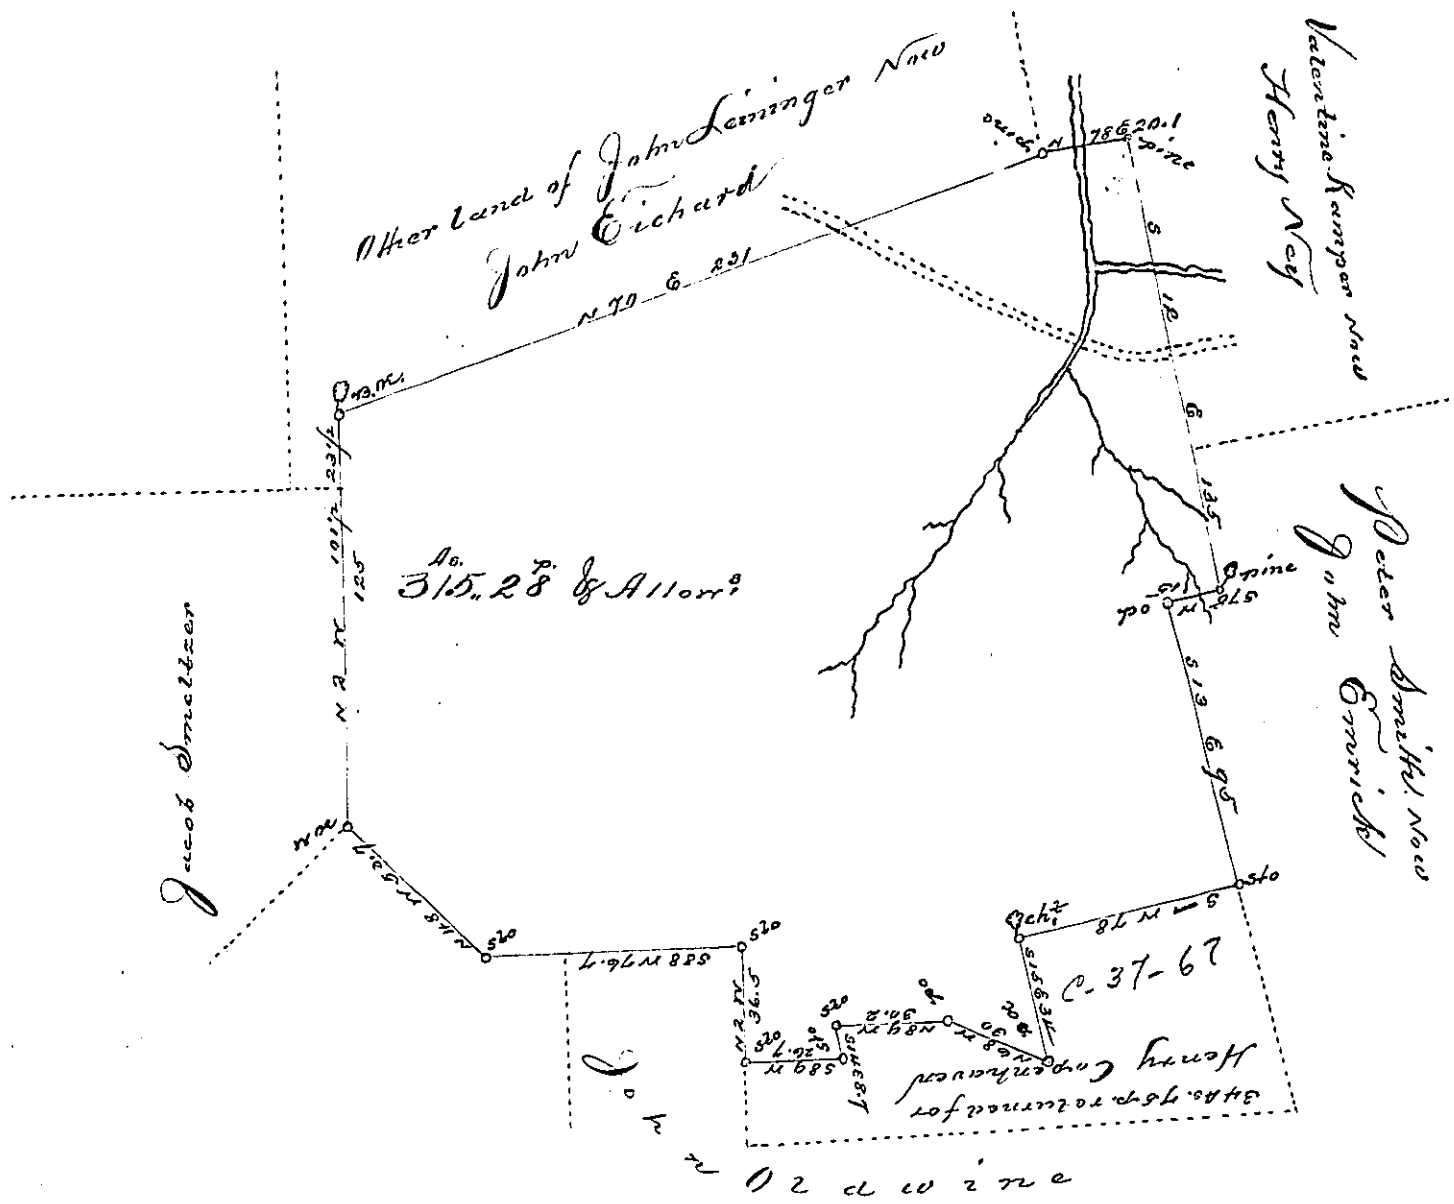

Situate in Wayne Township in Schuylkill County and containing 315 As 28 Ps. and allowance of six p. Cent for Roads &c. It being the Major part of the same larger tract which was Surveyed on the first day of November A.D. 1787. by Virtue of an Application N. 2927. dated the 4th. day of November A.D. 1767 entered by Jacob Leininger, now the property of John Eichhard Resurveyed and calculated this 31st. day of August A.D. 1842. by

Peter F. Ludwig D.S.

To Jacob Sattade Esquire
Surveyor General of Pennd.

IN TESTIMONY that the above is a copy of the original remaining on file in the Department of Internal Affairs of Pennsylvania, made conformably to an Act of Assembly approved the 16th day of February, 1833, I have hereunto set my Hand and caused the Seal of said Department to be affixed at Harrisburg, this

seventh day of July 1896.

James W. Latta
Secretary of Internal Affairs.