FORM No. 1.

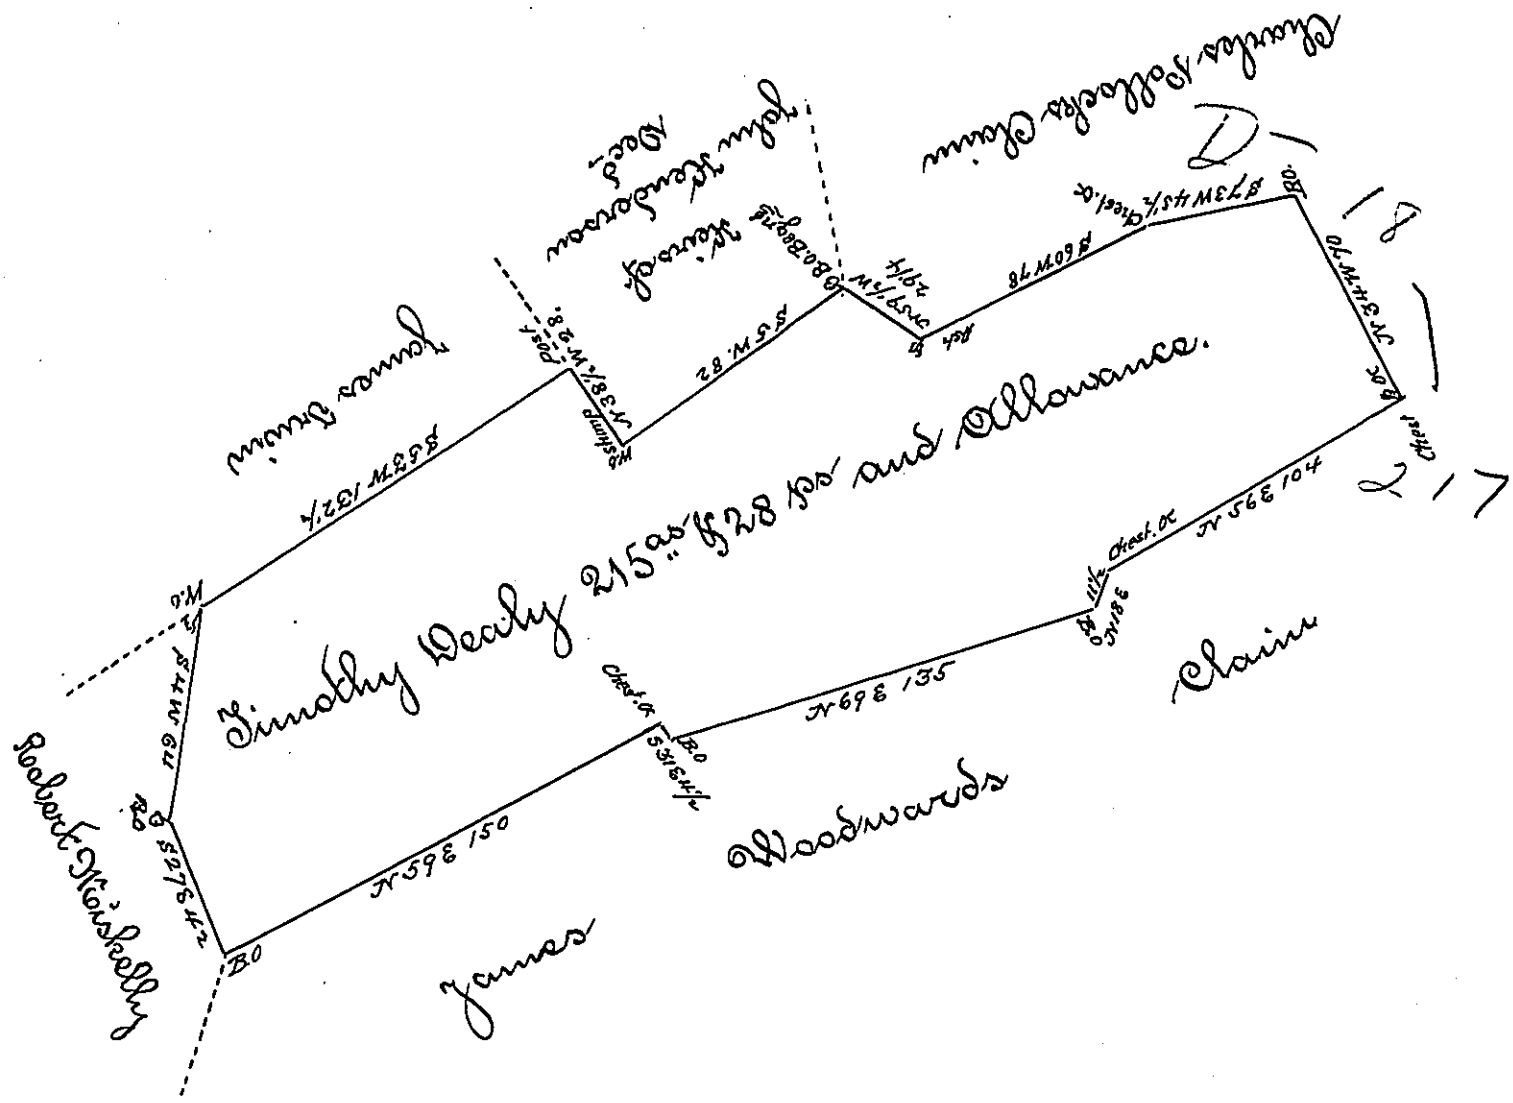

The Draught of a Tract of Land situate in Wilford Township Cumberland County Containing Two hundred and fifteen acres and 28 Perches and allowance of six p Cent for Roads &c Surveyed for Timothy Dealy the 24th Day of January 1786; In Pursuance of a warrant from the Supreme Executive Council of the Commonwealth of Pennsylvania bearing Date at Philada the 3rd Day of May 1785

To John Lukens Esqr
Surveyor General

Pr. Danl. Lyon D. S.

IN TESTIMONY that the above is a copy of the original remaining on file in the Department of Internal Affairs of Pennsylvania, made conformably to an Act of Assembly approved the 16th day of February, 1833. I have hereunto set my Hand and caused the Seal of said Department to be affixed at Harrisburg, this

seventh day of April 1896.

James W. Latta

Secretary of Internal Affairs.