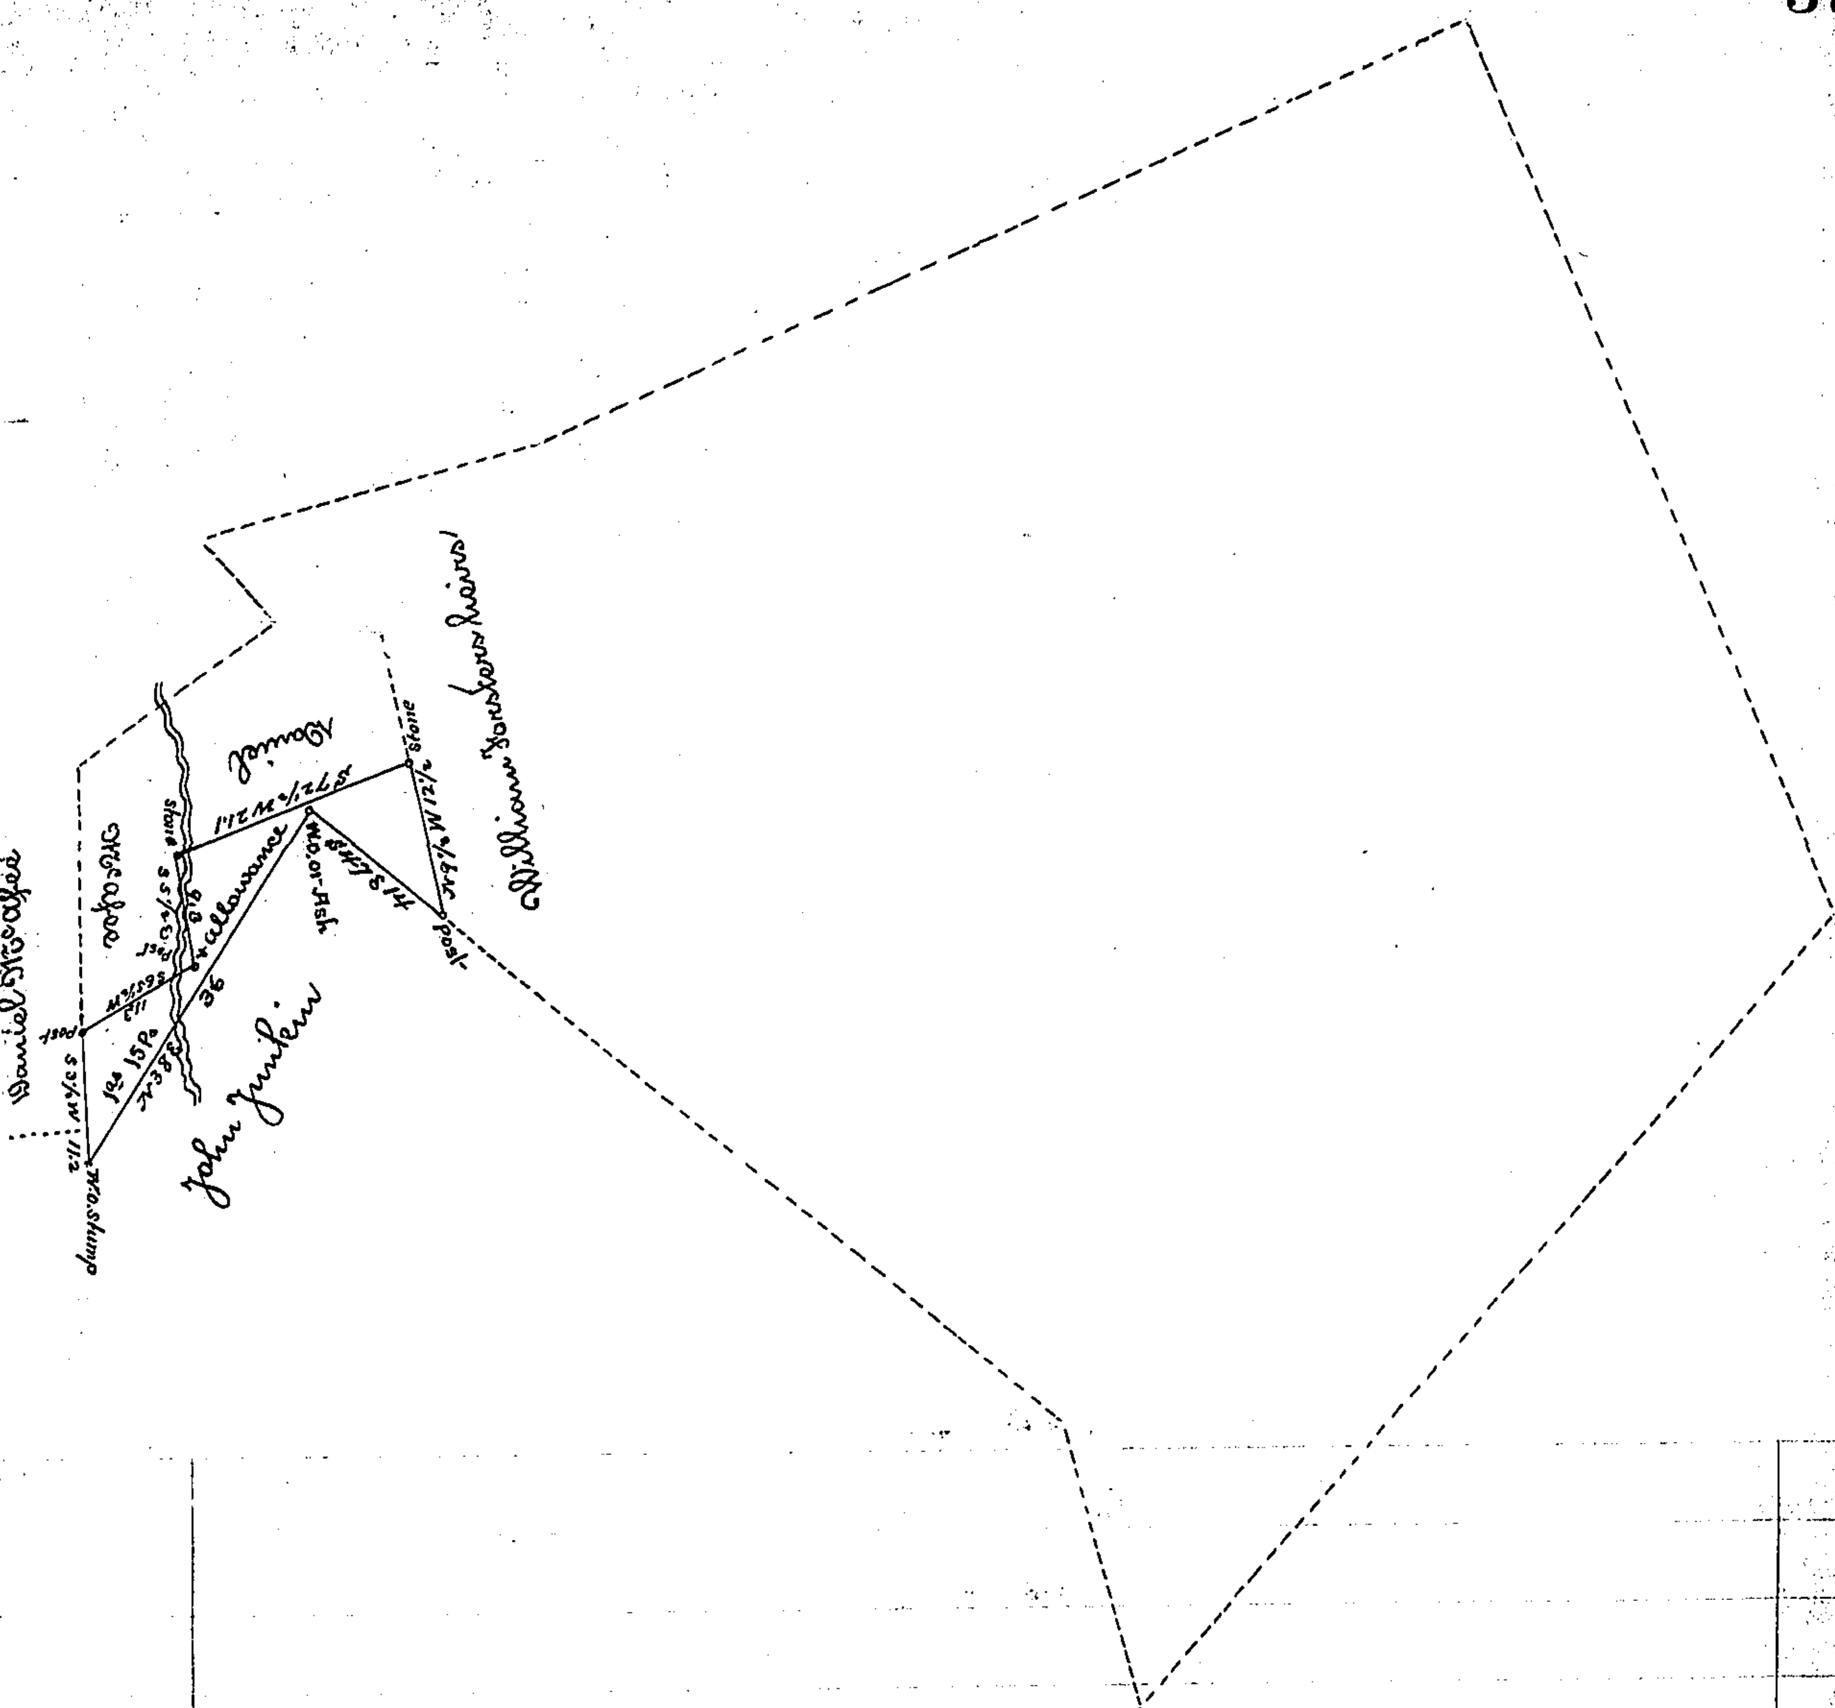

Draught of land situate in Tyrone Township Perry County Containing one acre fifteen perches & allowance of six per cent for roads &c Part of 65as. 132 perches & allowance of six pr. cent Originally surveyed on a warrant granted to David Beard dated August the 26th 1791. Surveyed the above part the 21st March 1834 for John Junkin the Owner to patent

John Taylor Esq/ S.G. Pr. Wm. Wilson D.S/

IN TESTIMONY that the above is a copy of the original remaining on file in the Department of Internal Affairs of Pennsylvania, made conformably to an Act of Assembly approved the 16th day of February, 1833. I have hereunto set my Hand and caused the Seal of said Department to be affixed at Harrisburg, this

Seventh *day of* April *1896–*

James W. Latta

Secretary of Internal Affairs.