FORM No. 1.

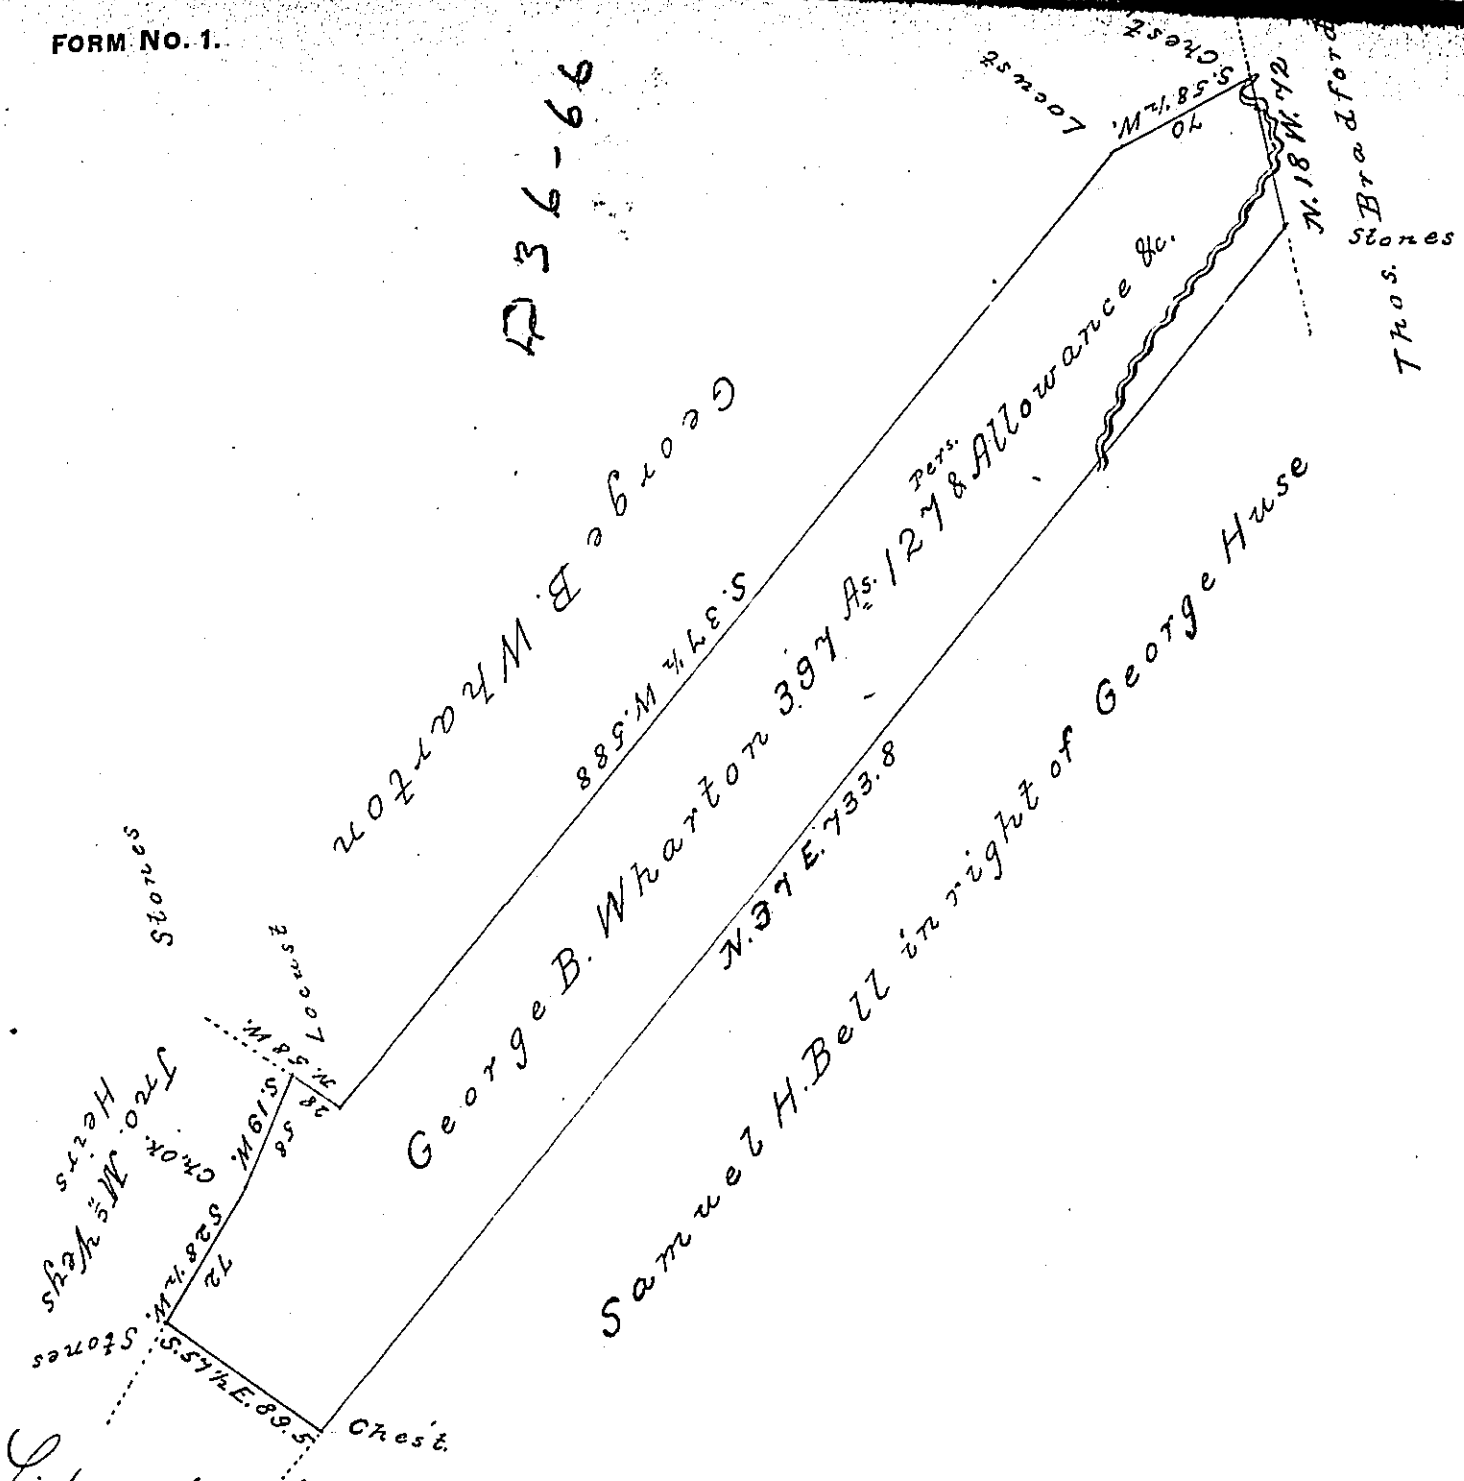

Situate in Wayne Township, Mifflin County, Containing three hundred and ninety seven Acres, and one hundred and twenty seven perches, and the usual allowance of six per cent for roads &c. Surveyed the ninth day of August 1860, in pursuance of a Warrant issued to George B. Wharton, for 400 As. dated May the 14th 1860

Geo. H. Swigart C.S.

To Hon. Wm. H. Keim
Surveyor General of Penna

IN TESTIMONY that the above is a copy of the original remaining on file in the Department of Internal Affairs of Pennsylvania, made conformably to an Act of Assembly approved the 16th day of February, 1833. I have hereunto set my Hand and caused the Seal of said Department to be affixed at Harrisburg, this

Fourth day of August 1896

James W. Latta

Secretary of Internal Affairs.