FORM NO. 1.

122

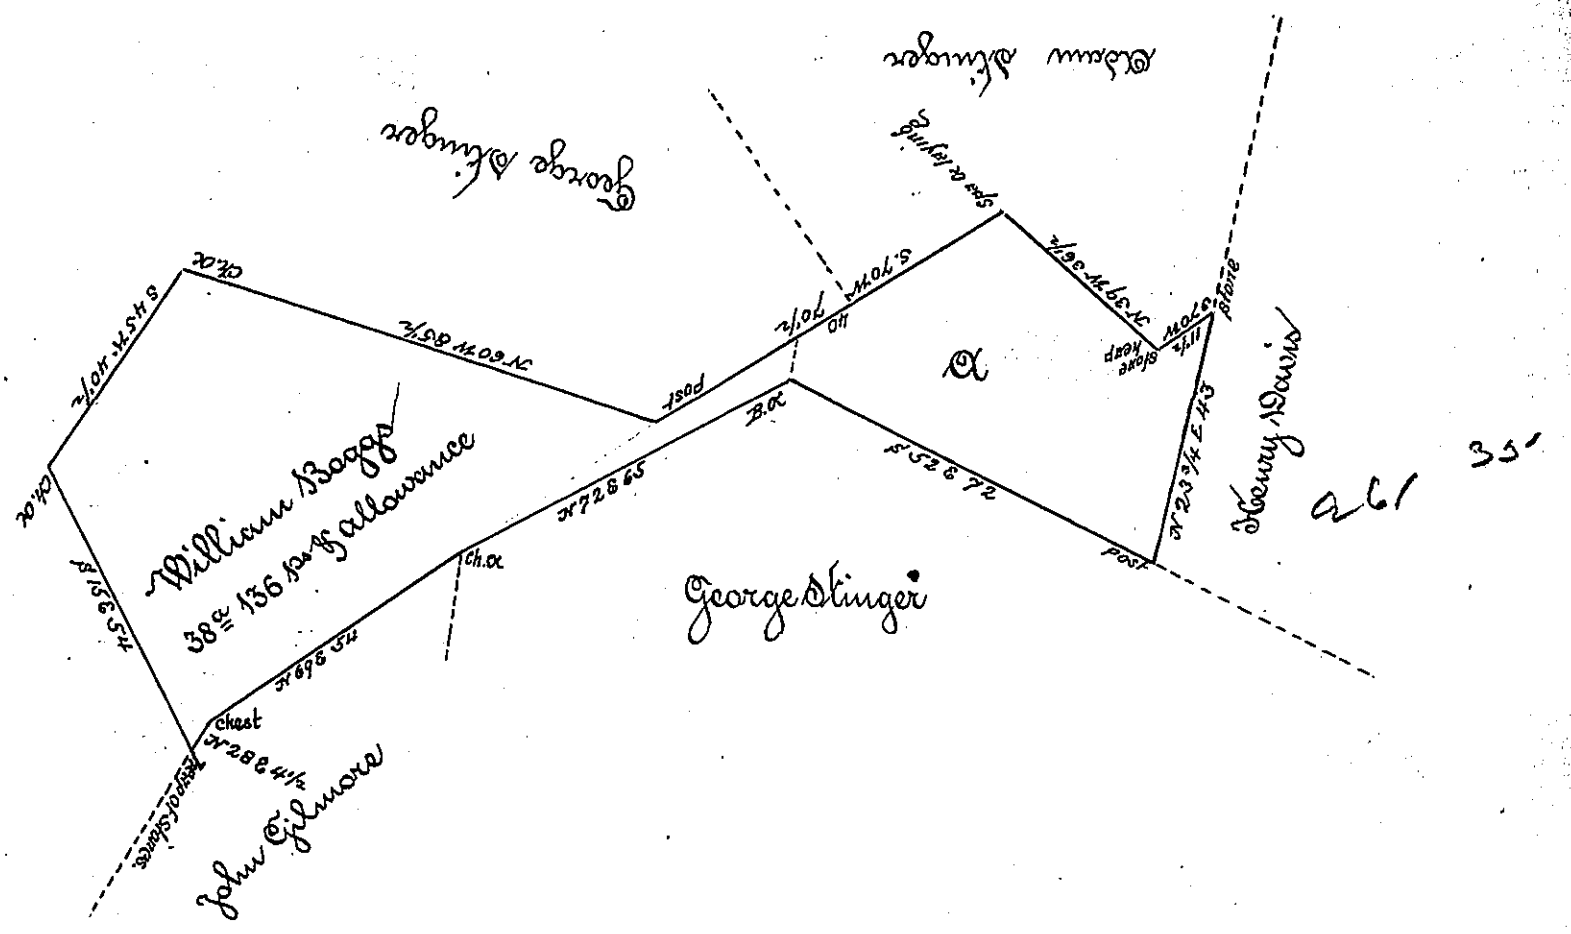

Draught of a Tract of land situate in Letterkenny Township Franklin County Containing Thirty eight Acres & one hundred and thirty six perches and allowance of six p.r Cent for Roads Surveyed January 4th 1814 In pursuance of a Warrant Granted William Boggs for 50 a. Dated the 11th Day of December 1813

Archibald Fleming D.S.

The part described by the letter A. is claimed by Henry Davis on a warrant for twenty Acres But no Offical survey has been made thereon and the Warrant is in his own hands—

A. F.

I do Certify that the time of Making the above survey there was a Cabbin thereon and several acres of the land cleared and a Family residing thereon—

Archibald Fleming D.S.

Richd. J. Leech Esqr
Surveyor General

IN TESTIMONY that the above is a copy of the original remaining on file in the Department of Internal Affairs of Pennsylvania, made conformably to an Act of Assembly approved the 16th day of February, 1833, I have hereunto set my Hand and caused the Seal of said Department to be affixed at Harrisburg, this

Sixth day of July 1897—

James W. Latta

Secretary of Internal Affairs.