FORM No. 1.

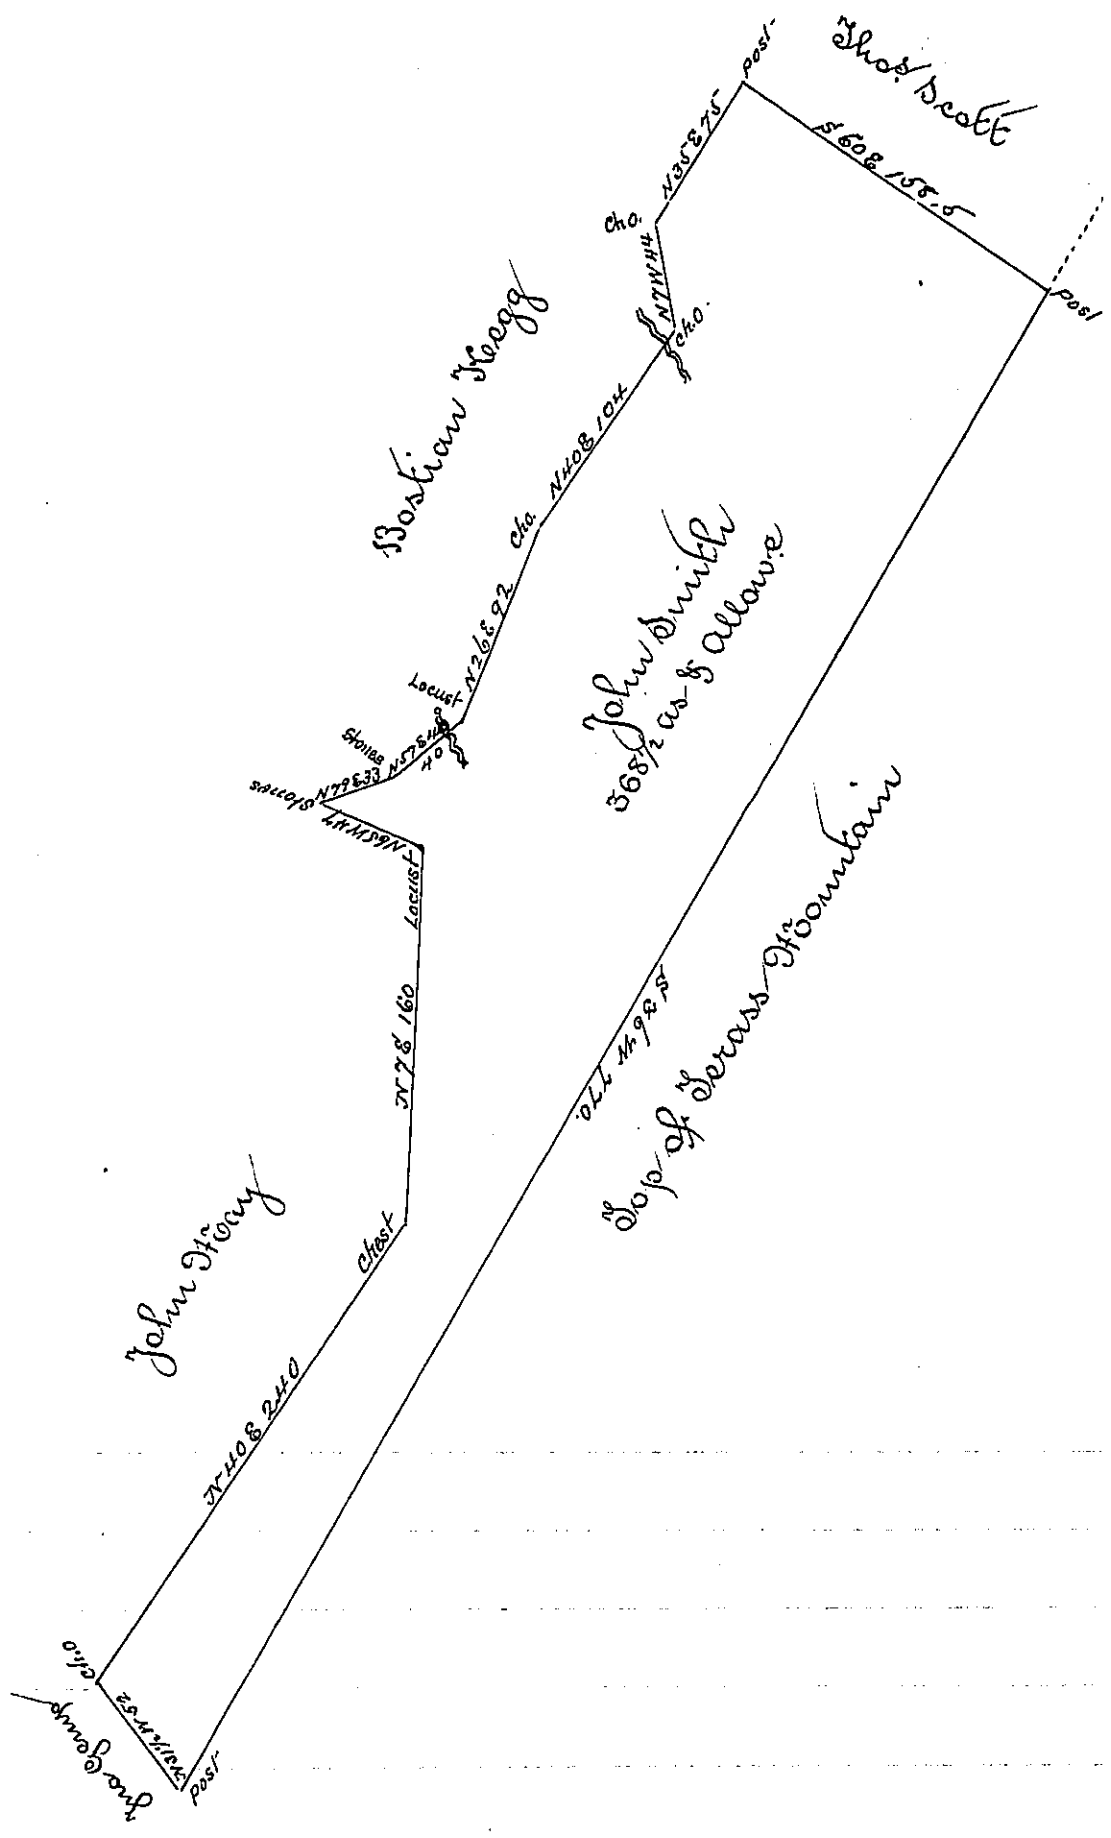

Situate on Jerass Mountain Colerain Township Bedford County, Containing 368½ as. and allowance of six pr. Cent, &c Surveyed for John Smith the 12th day of December 1829. by James Piper late D.S, In pursuance of a Warrant dated the 10th day of April 1794. Examined by me this 24th day of ~~August~~ October 1830. By the field notes.

To Jacob Spangler Esq
Surveyor General

John Bennett D.S

IN TESTIMONY that the above is a copy of the original remaining on file in the Department of Internal Affairs of Pennsylvania, made conformably to an Act of Assembly approved the 16th day of February, 1833. I have hereunto set my Hand and caused the Seal of said Department to be affixed at Harrisburg, this

Sixth day of October 1896

James W Latta
Secretary of Internal Affairs.

10