FORM No. 1.



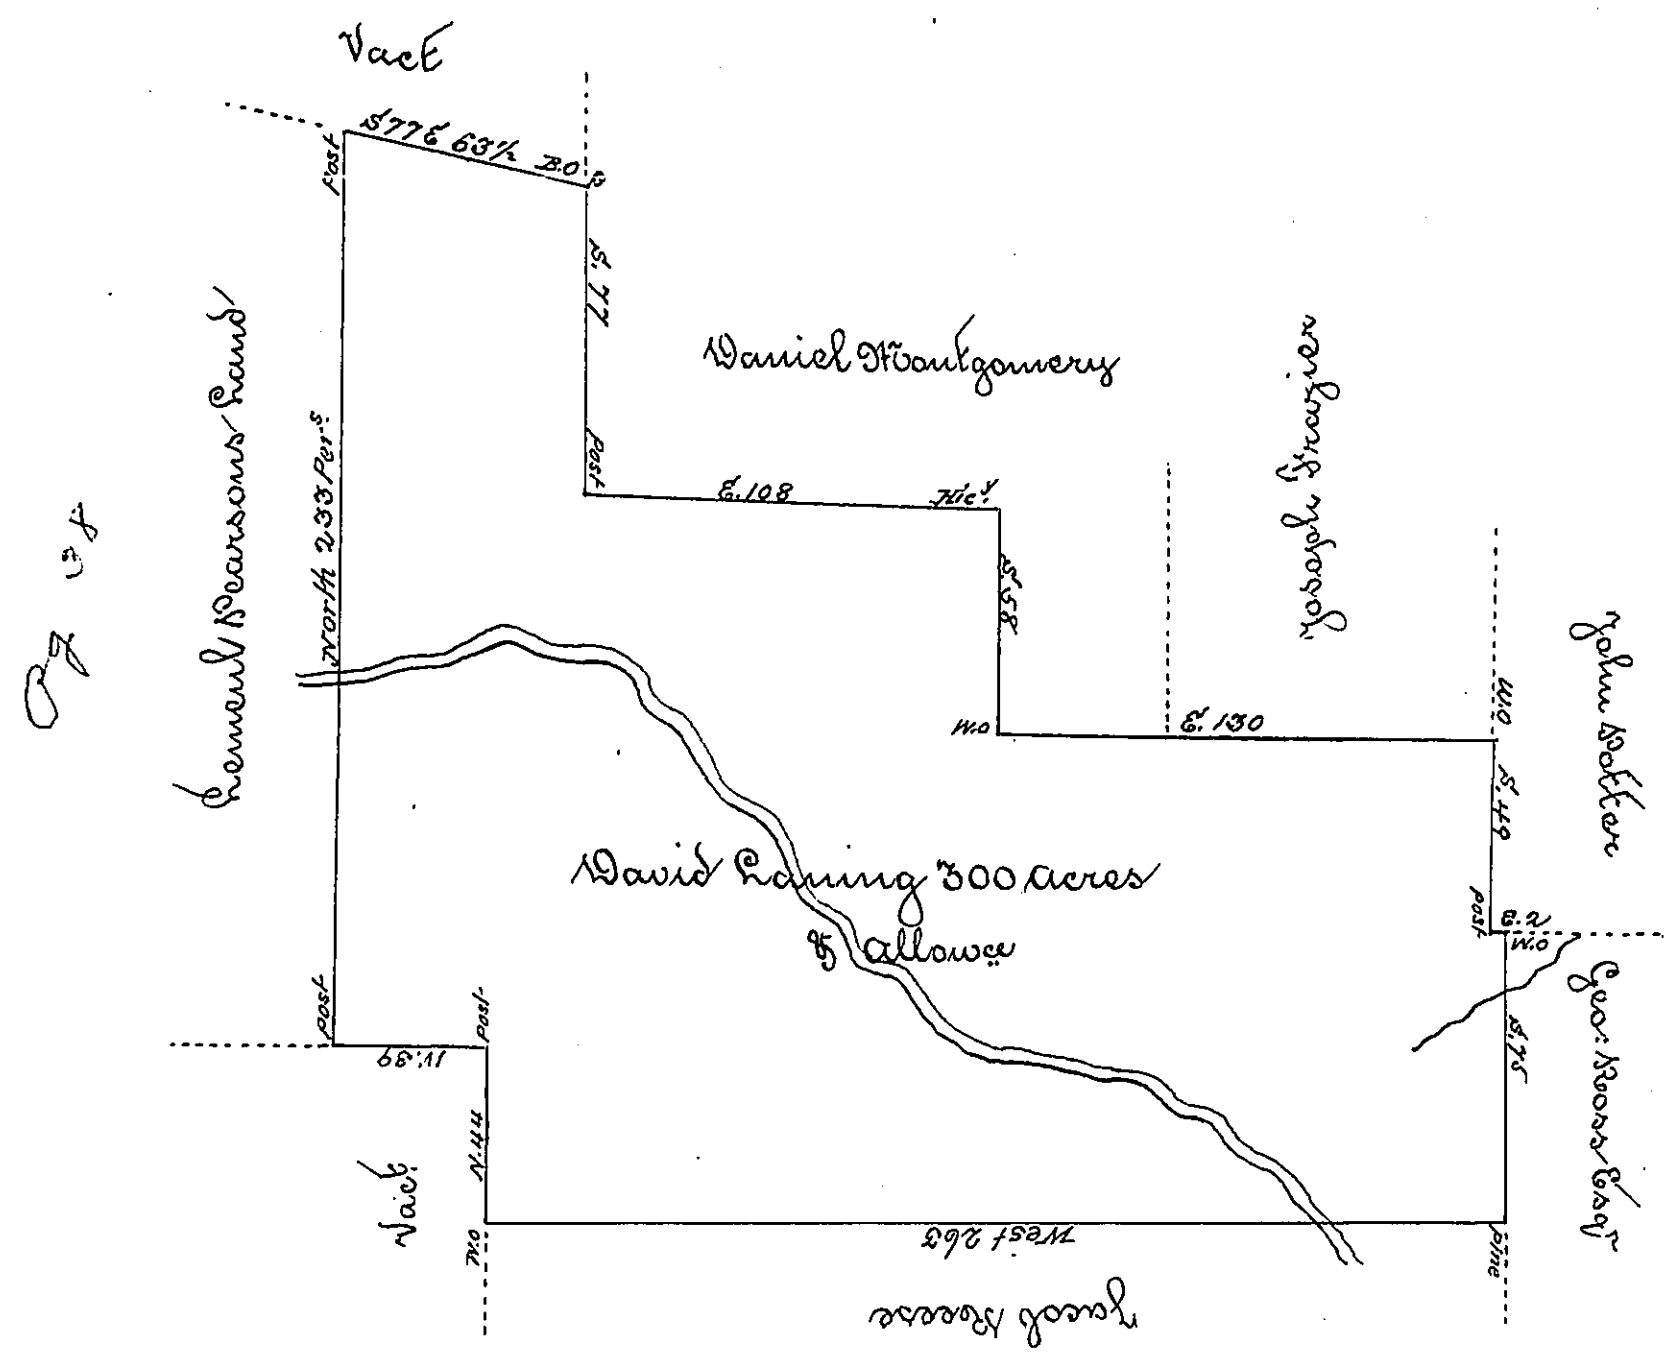


A Draught of a Tract of Land called situate on Dog Run on the South side of the West Branch of Susquehanna in the County of Northumberland Surveyed the 28th Day of June 1769 for David Lanning in pursuance of his Application No. 149 Dated the 3d Day of April 1769 Containing Three Hundred acres and the usual allowance of Six acres ⅌ Ct for roads &c.

John Lukens Esq.
Surveyor General

Chas. Lukens D.S.

*IN TESTIMONY that the above is a copy of the original remaining on file in the Department of Internal Affairs of Pennsylvania, made conformably to an Act of Assembly approved the 16th day of February, 1833, I have hereunto set my Hand and caused the Seal of said Department to be affixed at Harrisburg, this* sixth *day of* October *1896.*

James W. Latta
*Secretary of Internal Affairs.*