FORM NO. 1.

193

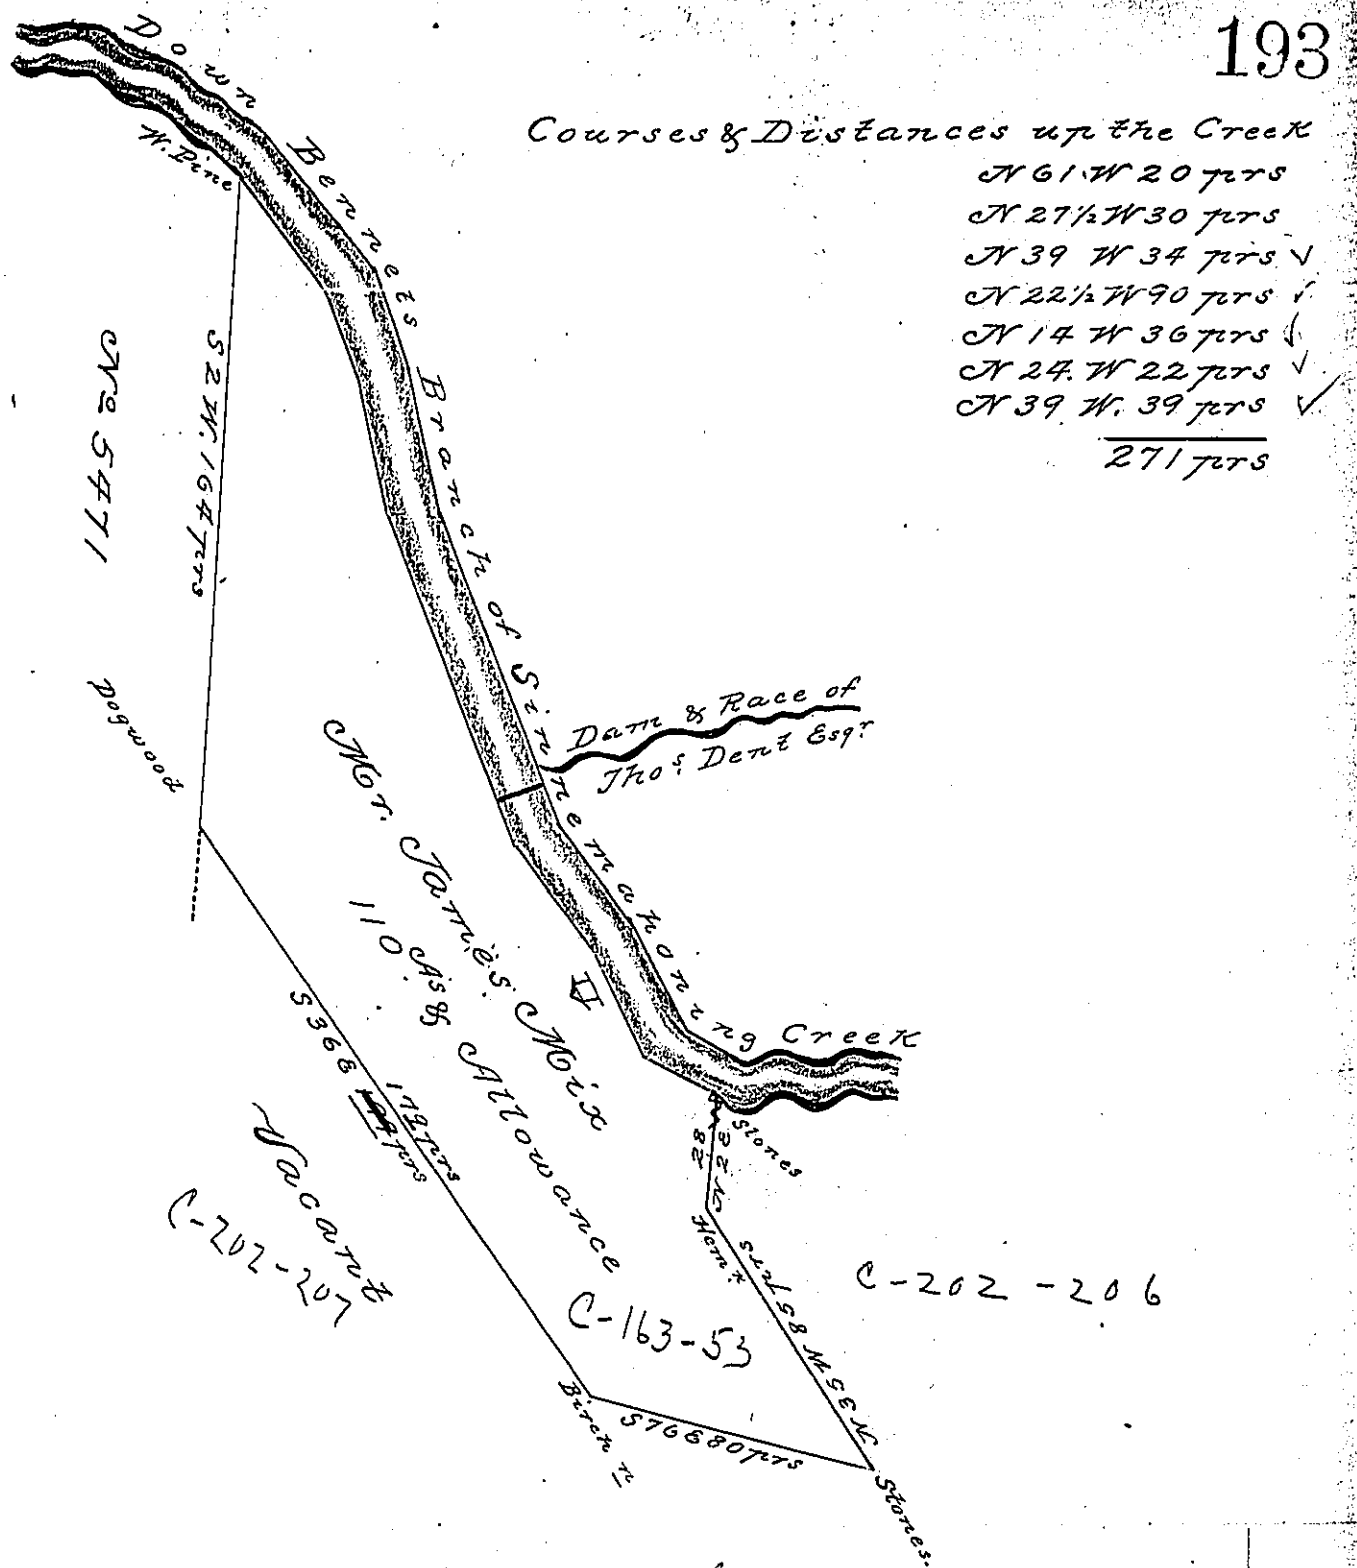

Situate in Gibson Township Clearfield County containing one hundred and ten acres and the usual allowance of six per cent for roads &c adjoining Bennets Branch of the Sinnemahoning Creek on the North & East. no. 5471 on the West. ~~etc~~ and vacant on the South. Surveyed for Mr. James Mix the 13th Sept. 1841 by Virtue of his Warrant dated the 8th day of May A D 1840 for one hundred Acres, including an improvement said to have commenced prior to the 26th March 1814.

To Jacob Tallade Esquire S. G. Moses Boggs D. S.

IN TESTIMONY that the above is a copy of the original remaining on file in the Department of Internal Affairs of Pennsylvania, made conformably to an Act of Assembly approved the 16th day of February, 1833, I have hereunto set my Hand and caused the Seal of said Department to be affixed at Harrisburg, this

Fifth day of January 1897

James W. Latta

Secretary of Internal Affairs.

8