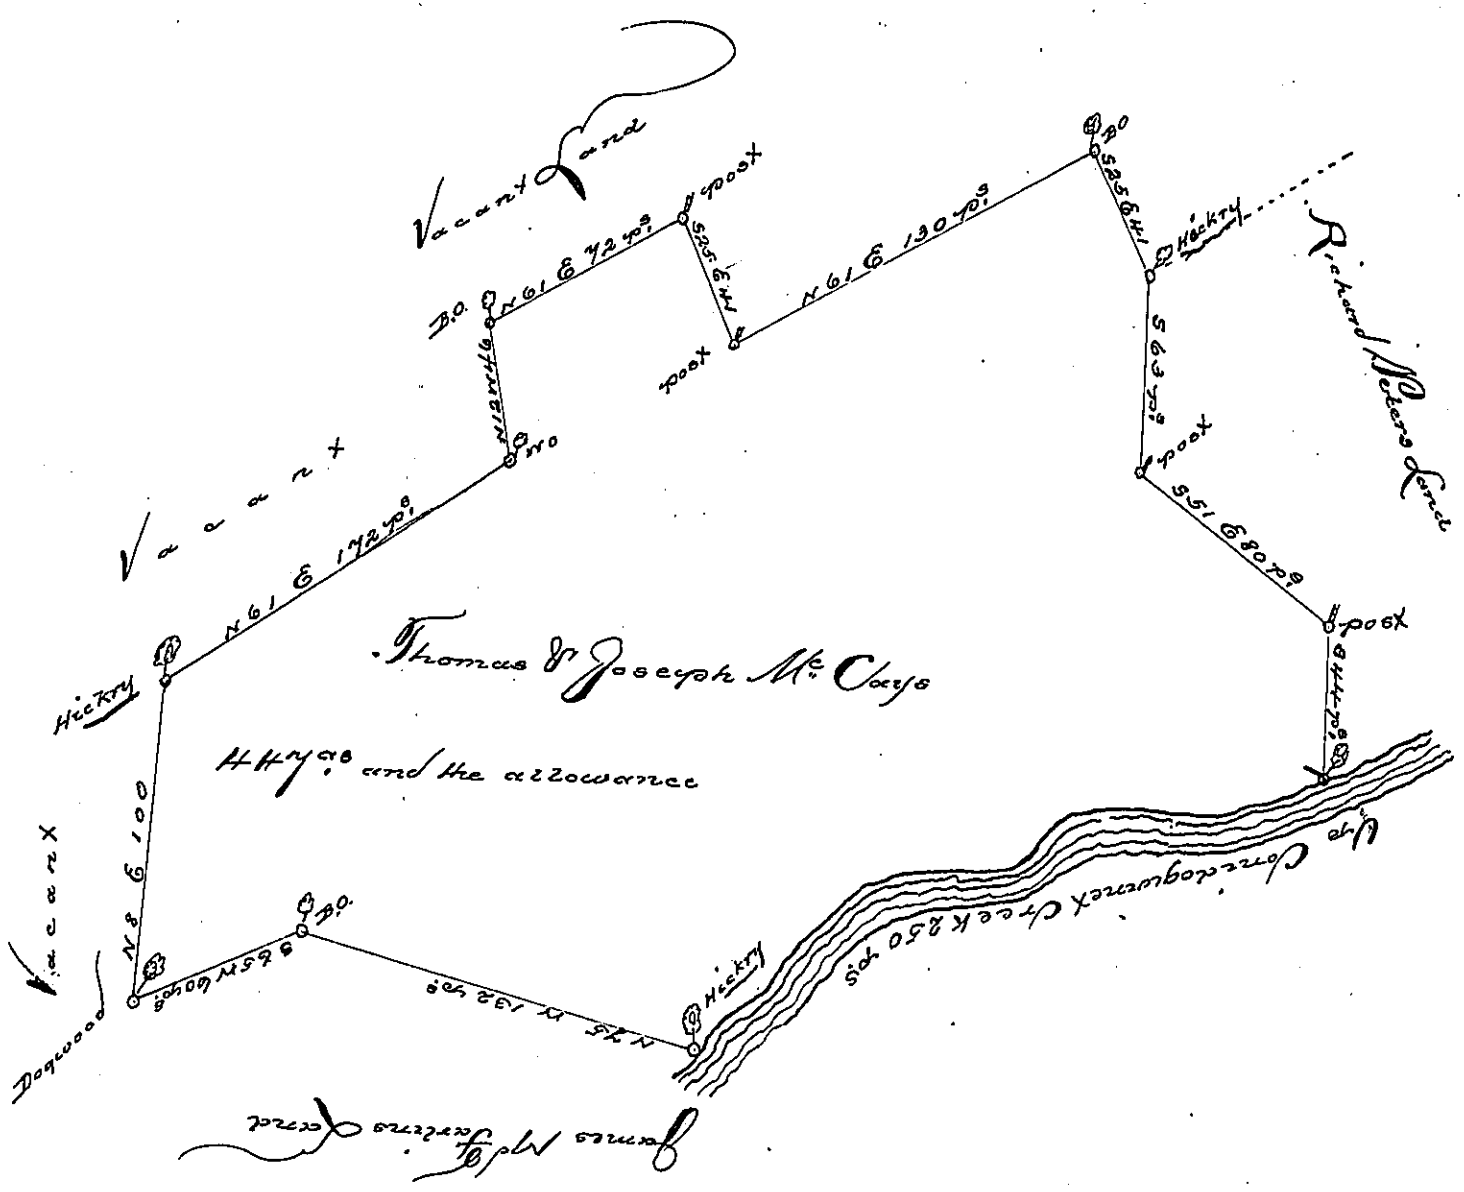

A Draught of a Tract of Land Situate in West Pennsboro Township Cumberland County Containing Four Hundred and Fourty Seven Acres and the usual allowance of Six P Cent for Roads Surveyed to Thomas and Joseph McCay by Virtue of the Honourable Hey Proprietaries War obl. bearing Date the 19th August 1734. Surveyd the Tenth Day of November 1750 obl.

Jo.n Armstrong D.S.

To Nicholas Scull Surveyor Genr.l

IN TESTIMONY that the above is a copy of the original remaining on file in the Department of Internal Affairs of Pennsylvania, made conformably to an Act of Assembly approved the 16th day of February, 1833, I have hereunto set my Hand and caused the Seal of said Department to be affixed at Harrisburg, this sixth *day of* July *1897.*

James W. Latta

Secretary of Internal Affairs.