FORM No. 1.

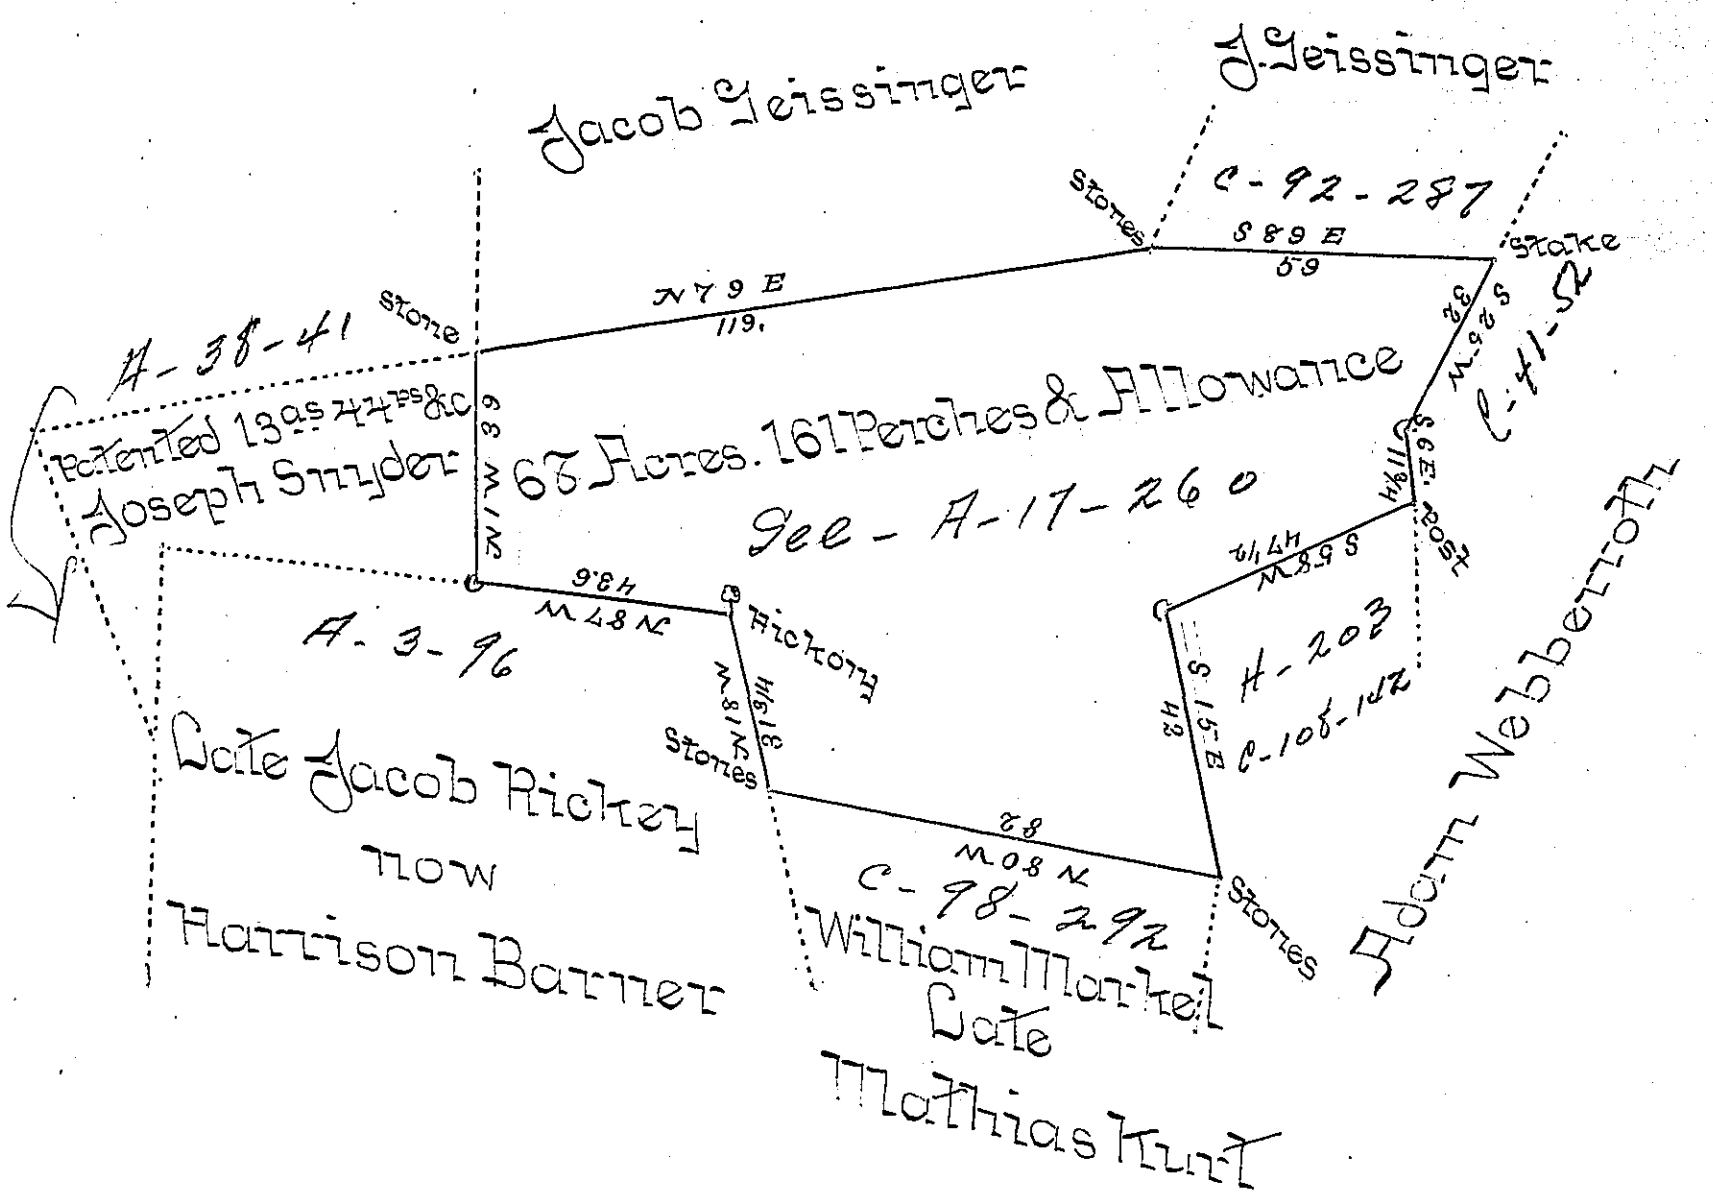

Draft of a tract of land situate in Salisbury township in the county of Lehigh. Containing Sixty eight Acres, one hundred and Sixty one perches and allowance of Six per cent, for roads &c surveyed for Daniel Eshenback. Jacob Geissinger, Adam Webberoth, Joseph Snyder and David Moritz, the 21st day of December A.D. 1870. being a part of a larger tract of Eighty ~~one~~ acres, ~~one hundred and Sixty two perches~~, and allowance originally surveyed in pursuance of a Warrant granted to Frederick Basserman, dated the 7th day of December, A.D. 1757.

To J.M. Campbell Esq
Surveyor General
} Geo. Blank CS

IN TESTIMONY that the above is a copy of the original remaining on file in the Department of Internal Affairs of Pennsylvania, made conformably to an Act of Assembly approved the 16th day of February, 1833, I have hereunto set my Hand and caused the Seal of said Department to be affixed at Harrisburg, this

Third day of August 1897.

James W. Latta

Secretary of Internal Affairs.