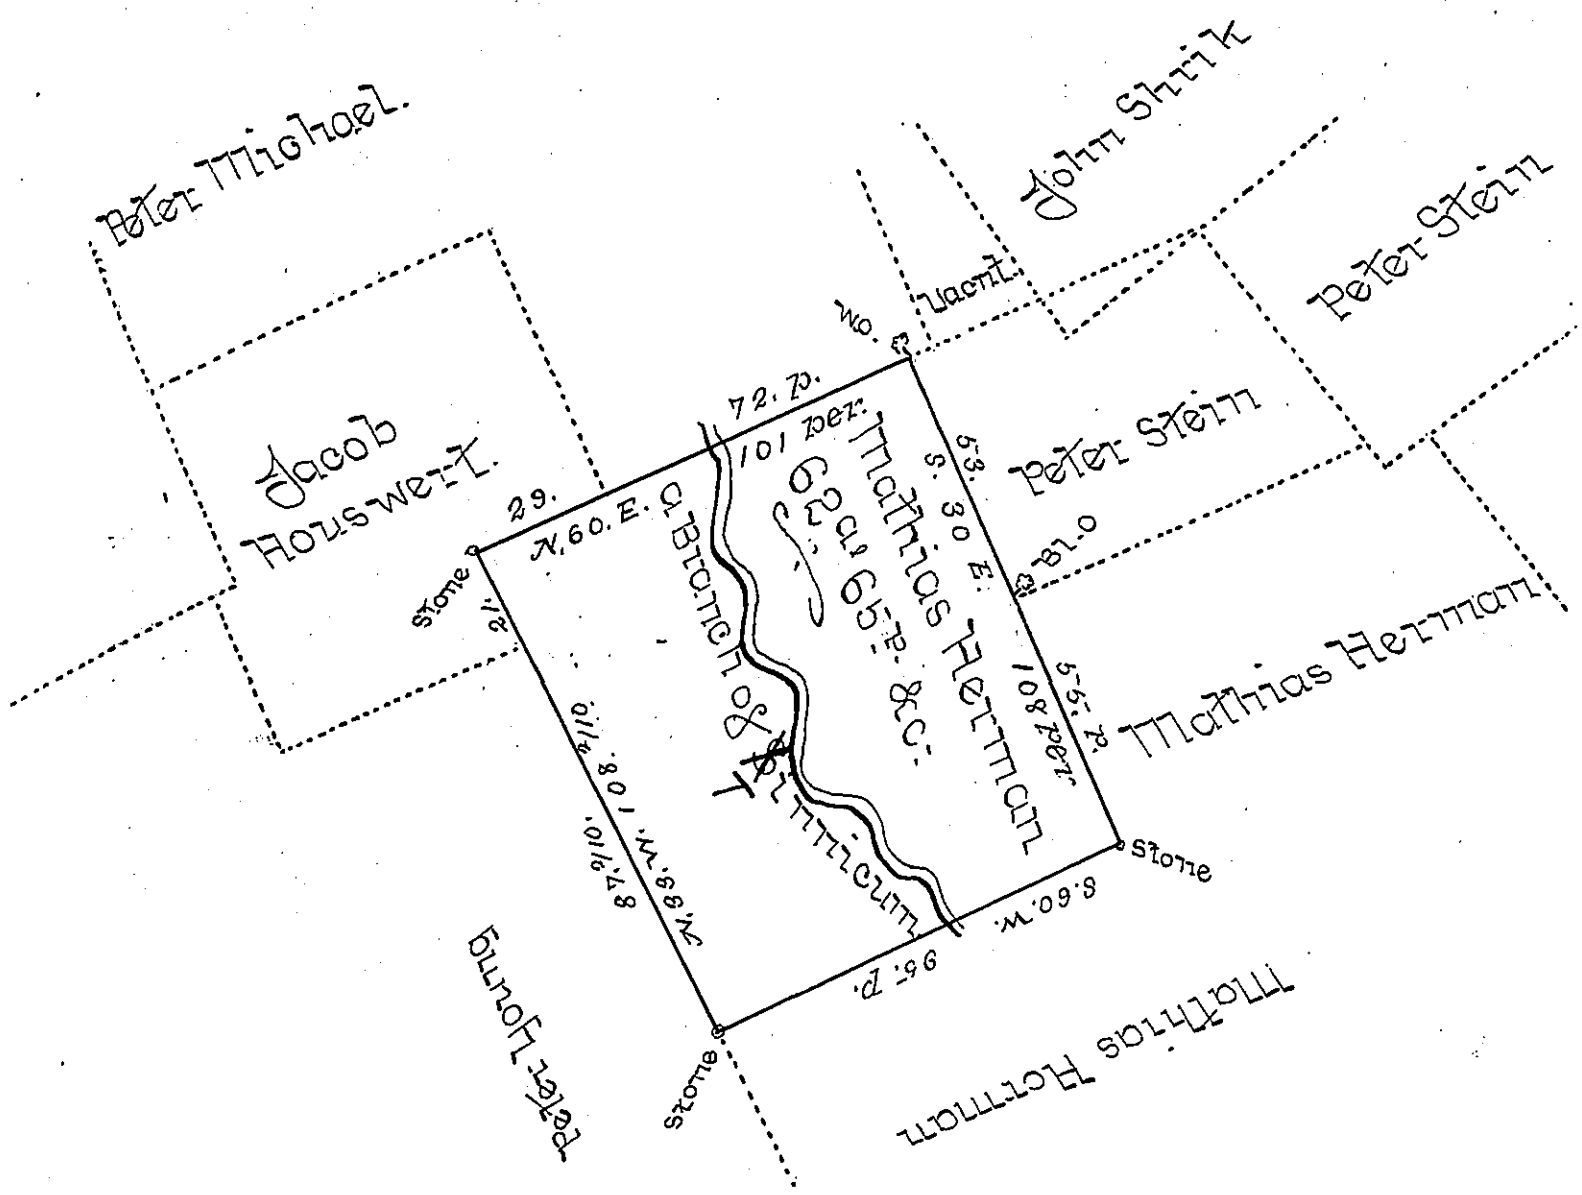

A Draught of a Tract of Land Situate in Nockamixon Township in the County of Bucks and Province of Pennsylvania Containing Sixty Two Acres and 65. Perches of Land together with the usual Allowance at Six per Cent for Roads ~...

That was Surveyed to Mathias Herman in Pursuance of a Warrant from The Honble. Proprietaries, Dated on the 15th May Anno ~ 1746. granted to John Tayser, who sold his Right to the Same unto the Said Mathias Herman:

for Whom it was Resurveyd on the 11th April Anno 1769.

By Order of the Surveyor General ~

P David Shultze.

IN TESTIMONY that the above is a copy of the original remaining on file in the Department of Internal Affairs of Pennsylvania, made conformably to an Act of Assembly approved the 16th day of February, 1833, I have hereunto set my Hand and caused the Seal of said Department to be affixed at Harrisburg, this

Seventh day of September 1897.

James W. Latta

Secretary of Internal Affairs.