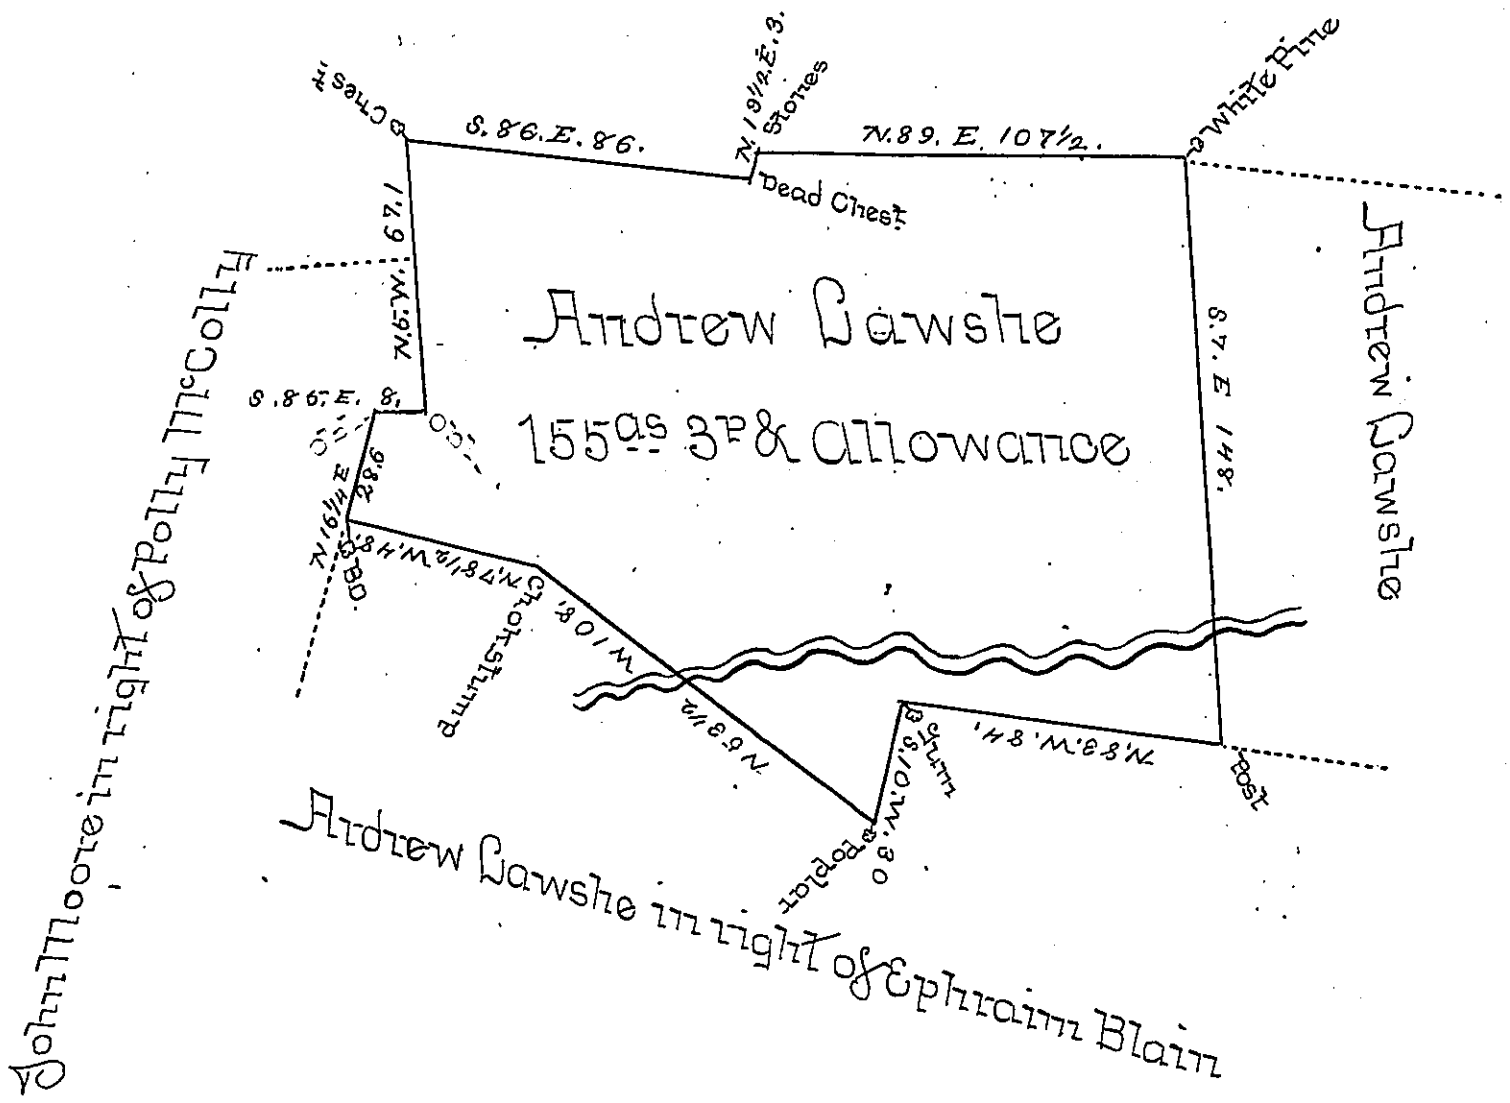

Warrant for a tract of land situate in Tyrone Township Perry County Containing One hundred and fifty five Acres Three perches & allowance of six per Cent for roads to Resurveyed the 16th day of November 1825 on a Warrant granted Andrew Lawsh dated September the 1st 1813 and an Order of resurvey from the Board of Property dated April the 12th 1828 granted to said Lawshe

Jacob Spangler Esqr

Wm. Wilson D.S.

" " " " " "

IN TESTIMONY that the above is a copy of the original remaining on file in the Department of Internal Affairs of Pennsylvania, made conformably to an Act of Assembly approved the 16th day of February, 1833, I have hereunto set my Hand and caused the Seal of said Department to be affixed at Harrisburg, this

seventh day of September 1897.

James W. Latta

Secretary of Internal Affairs.