FORM NO. 1.

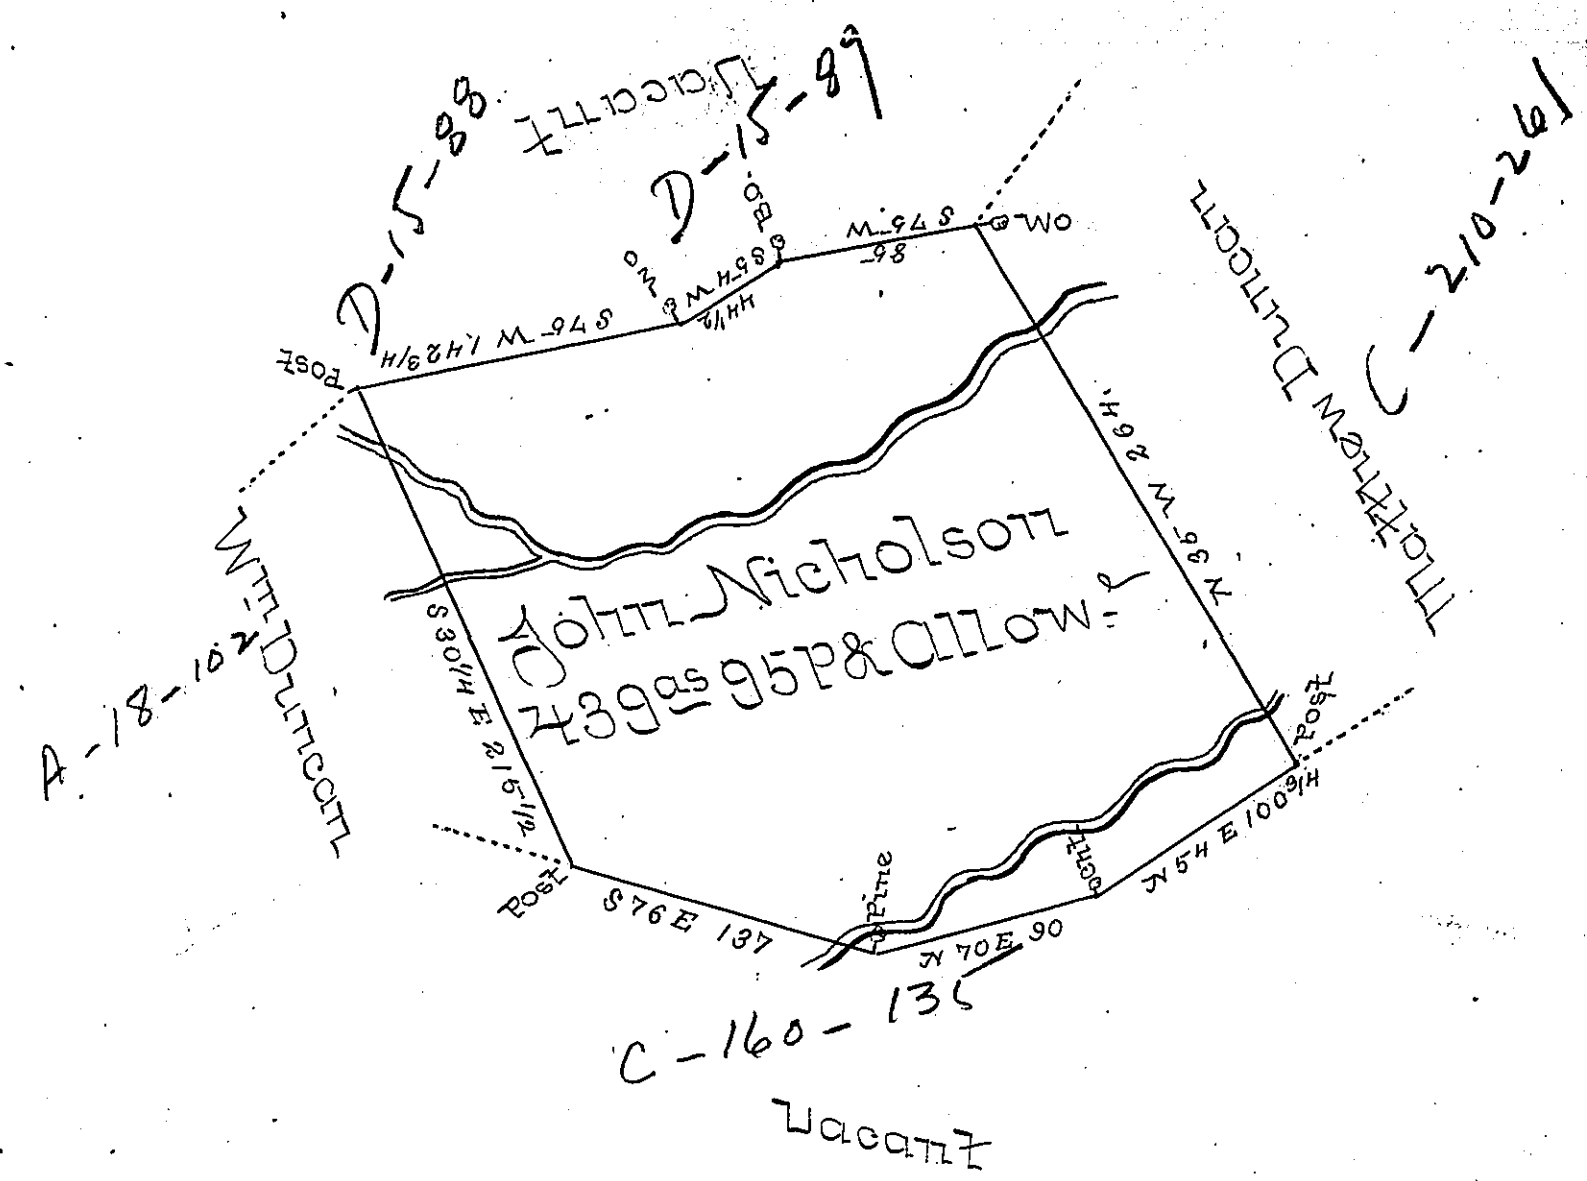

A Draft of a Tract of Land situate on the Yaniel Run in the County of Cumberland Containing four hundred and thirty nine Acres and 95 Perches and the allowance of six P Cent for Roads &c. Surveyed August 20th 1793 in pursuance of a Warrant granted to John Nicholson bearing Date the 5th Day of August 1793.

Matw Henderson D.S.

To Daniel Brodhead Esquire
Surveyor General of Pennsylvania }

IN TESTIMONY that the above is a copy of the original remaining on file in the Department of Internal Affairs of Pennsylvania, made conformably to an Act of Assembly approved the 16th day of February, 1833, I have hereunto set my Hand and caused the Seal of said Department to be affixed at Harrisburg, this

Eighth day of October 1897.

James W. Latta

Secretary of Internal Affairs.