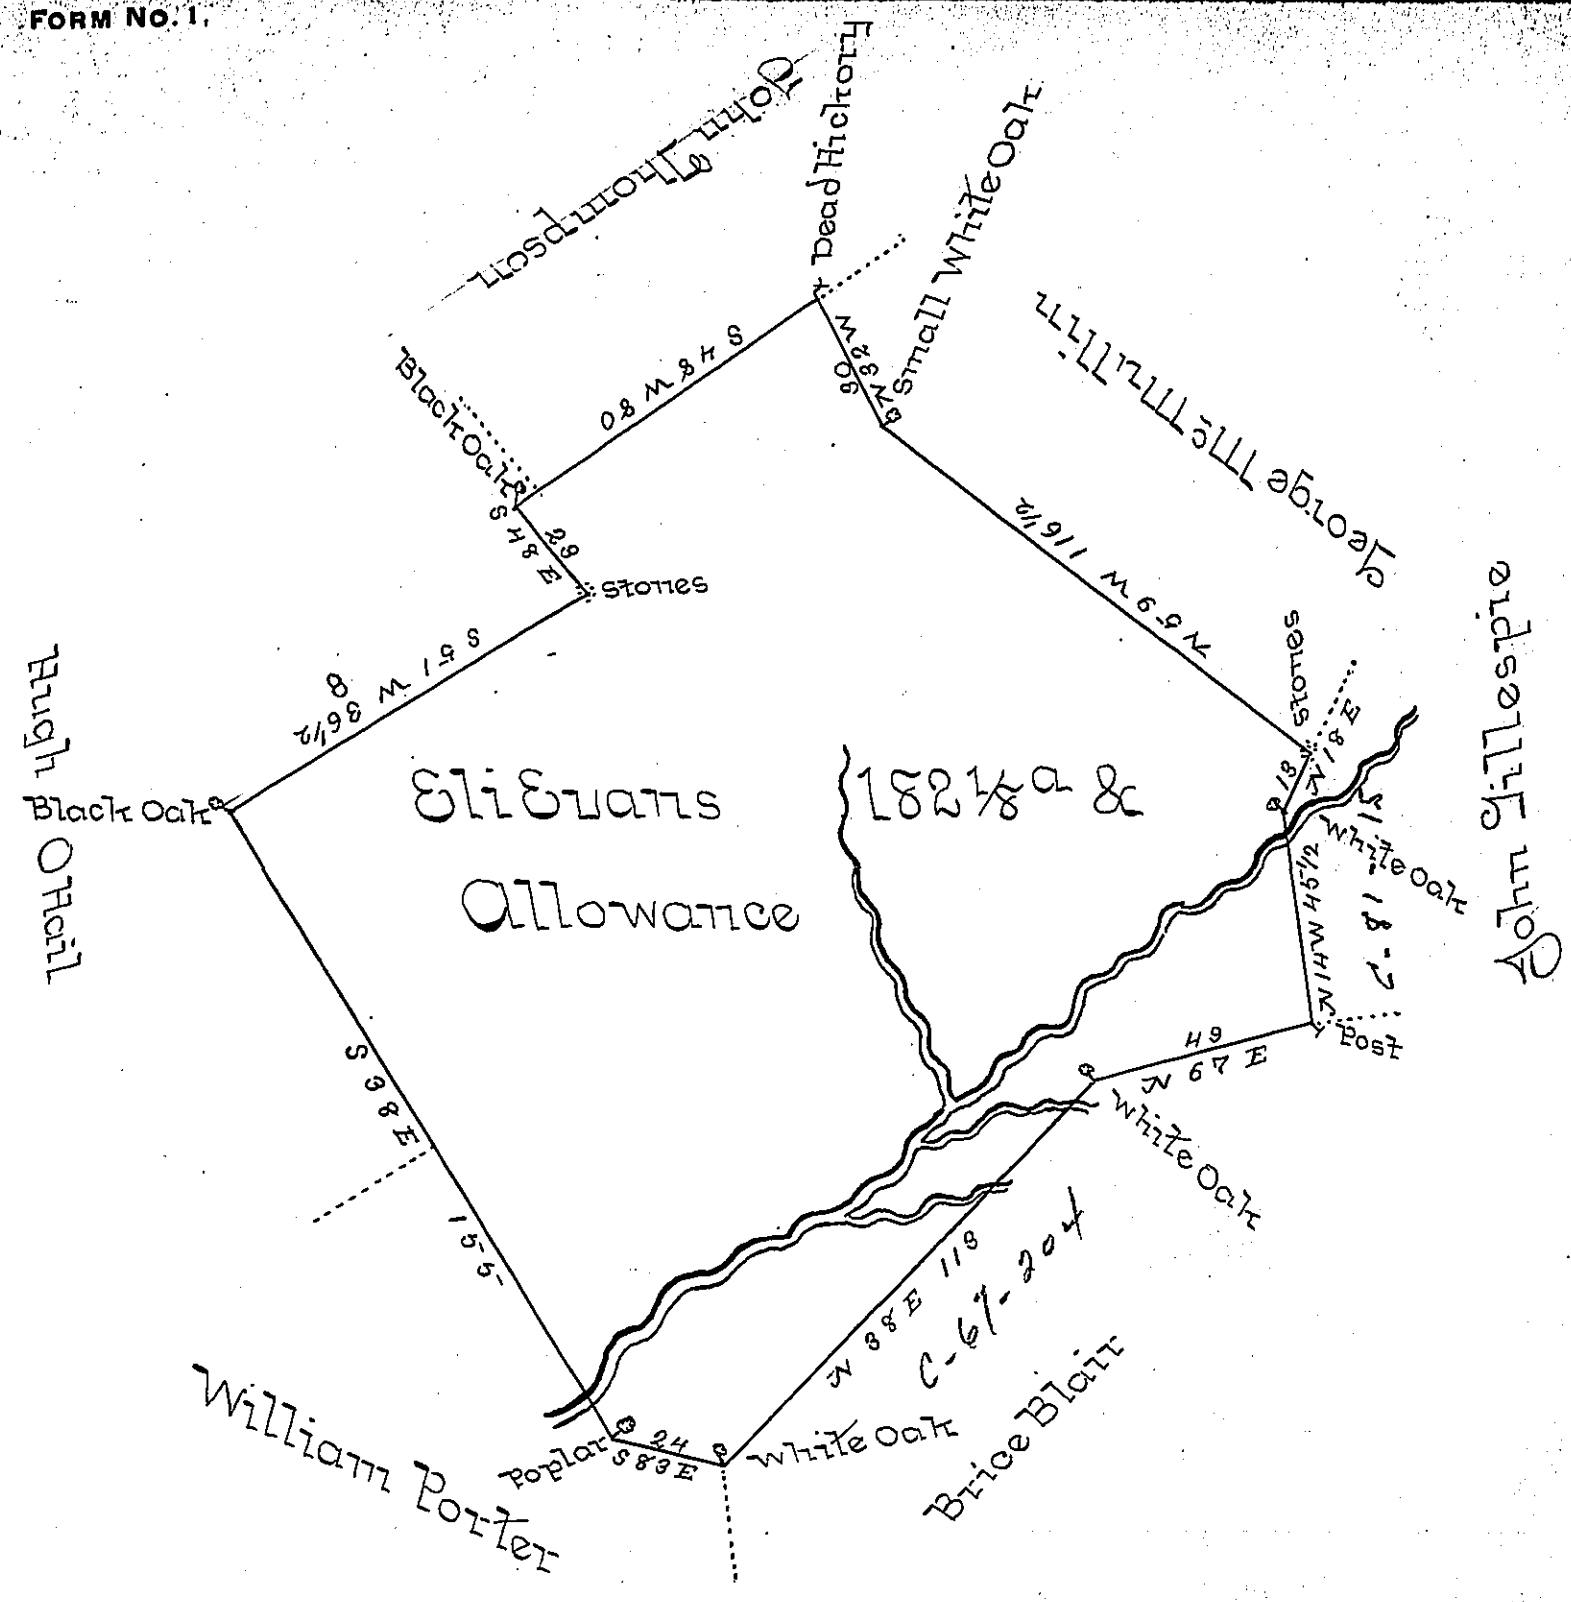

A Draught of a Tract of land Situate in Monaghan Township in the County of York Surveyed the 26th day of Novemr 1788 to Eli Evans in Pursuance of a Warrant dated the 8th day of May 1788 Containing one Hundred and Eighty Two Acres And one Eighth and the Usual Allowance of Six Acres P Cent for Roads &c.

To John Lukens Esqr Surveyor General } John Forsyth D.S.

IN TESTIMONY that the above is a copy of the original remaining on file in the Department of Internal Affairs of Pennsylvania, made conformably to an Act of Assembly approved the 16th day of February, 1833, I have hereunto set my Hand and caused the Seal of said Department to be affixed at Harrisburg, this —Second— *day of* —November— *1897.*

James W. Latta

Secretary of Internal Affairs.