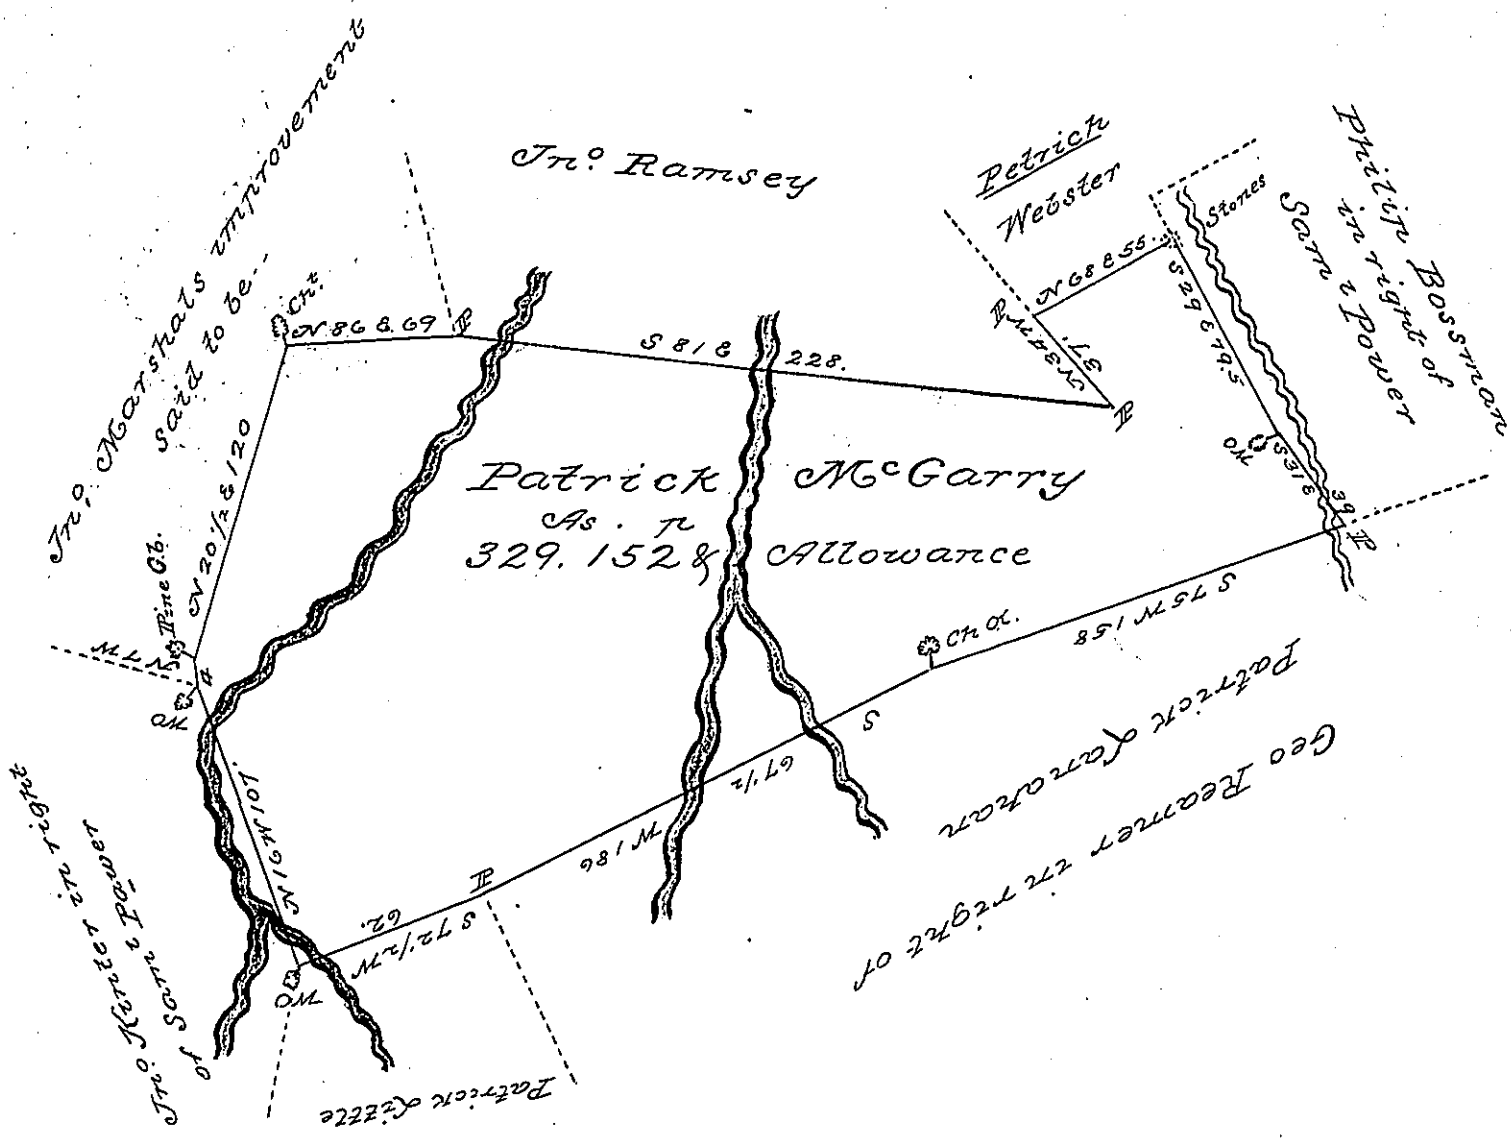

The Draught of a Tract of Land Situate in Juniatta Township Cumberland County Containing Three Hundred and Twenty Nine acrs and One Hundred and Fifty two Perches & allowance of Sixt Pr. C for roads &c. Survey.d the 22nd. and 23.d Novem.ber 1803 on a Warrant of 300. acres Granted to Patrick McCGarry Dated Nov.r the 10th 1803

Wm. Ramsey DS

To. Sam.l Cochran Esquire
Surveyor Gen.l of Pennsyla

IN TESTIMONY that the above is a copy of the original remaining on file in the Department of Internal Affairs of Pennsylvania, made conformably to an Act of Assembly approved the 16th day of February, 1833, I have hereunto set my Hand and caused the Seal of said Department to be affixed at Harrisburg, this

Sixth day of July 1897

James W. Latta

Secretary of Internal Affairs.