FORM NO. 1.

10

11

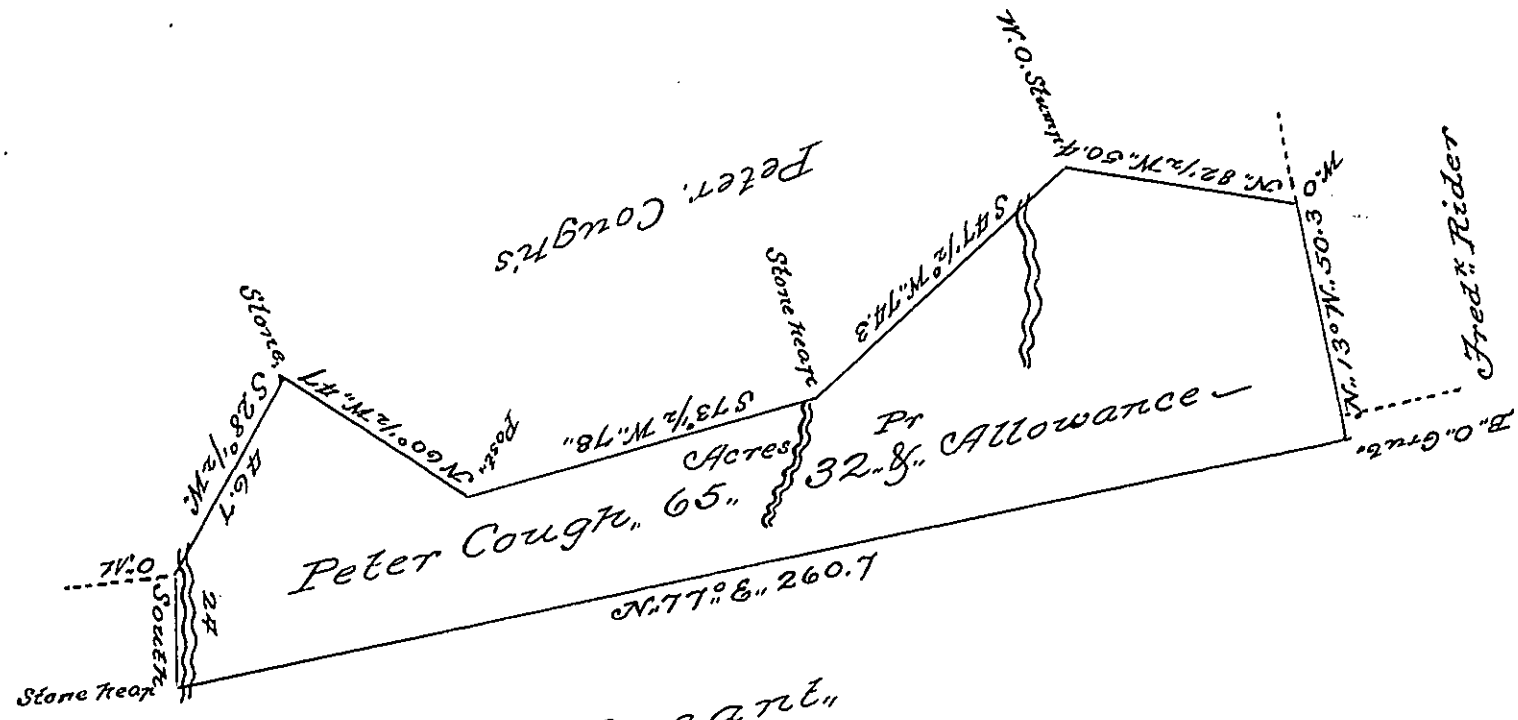

"The Draught of a Tract of Land Situate in Juniata Township Cumberland County containing sixty five Acres Thirty two Perches and allowance of six per Cent, for Roads &c. Surveyed 10th day of December, in Pursuance of a Warrant, granted To Peter Cough, Dated August, 23d, 1792.

Per
Saml. Lyon D.S

To Daniel Brodhead Esqr."
Surveyor General

IN TESTIMONY that the above is a copy of the original remaining on file in the Department of Internal Affairs of Pennsylvania, made conformably to an Act of Assembly approved the 16th day of February, 1833, I have hereunto set my Hand and caused the Seal of said Department to be affixed at Harrisburg, this

Tenth day of July 1897

James W. Latta

Secretary of Internal Affairs.