FORM No. 1.

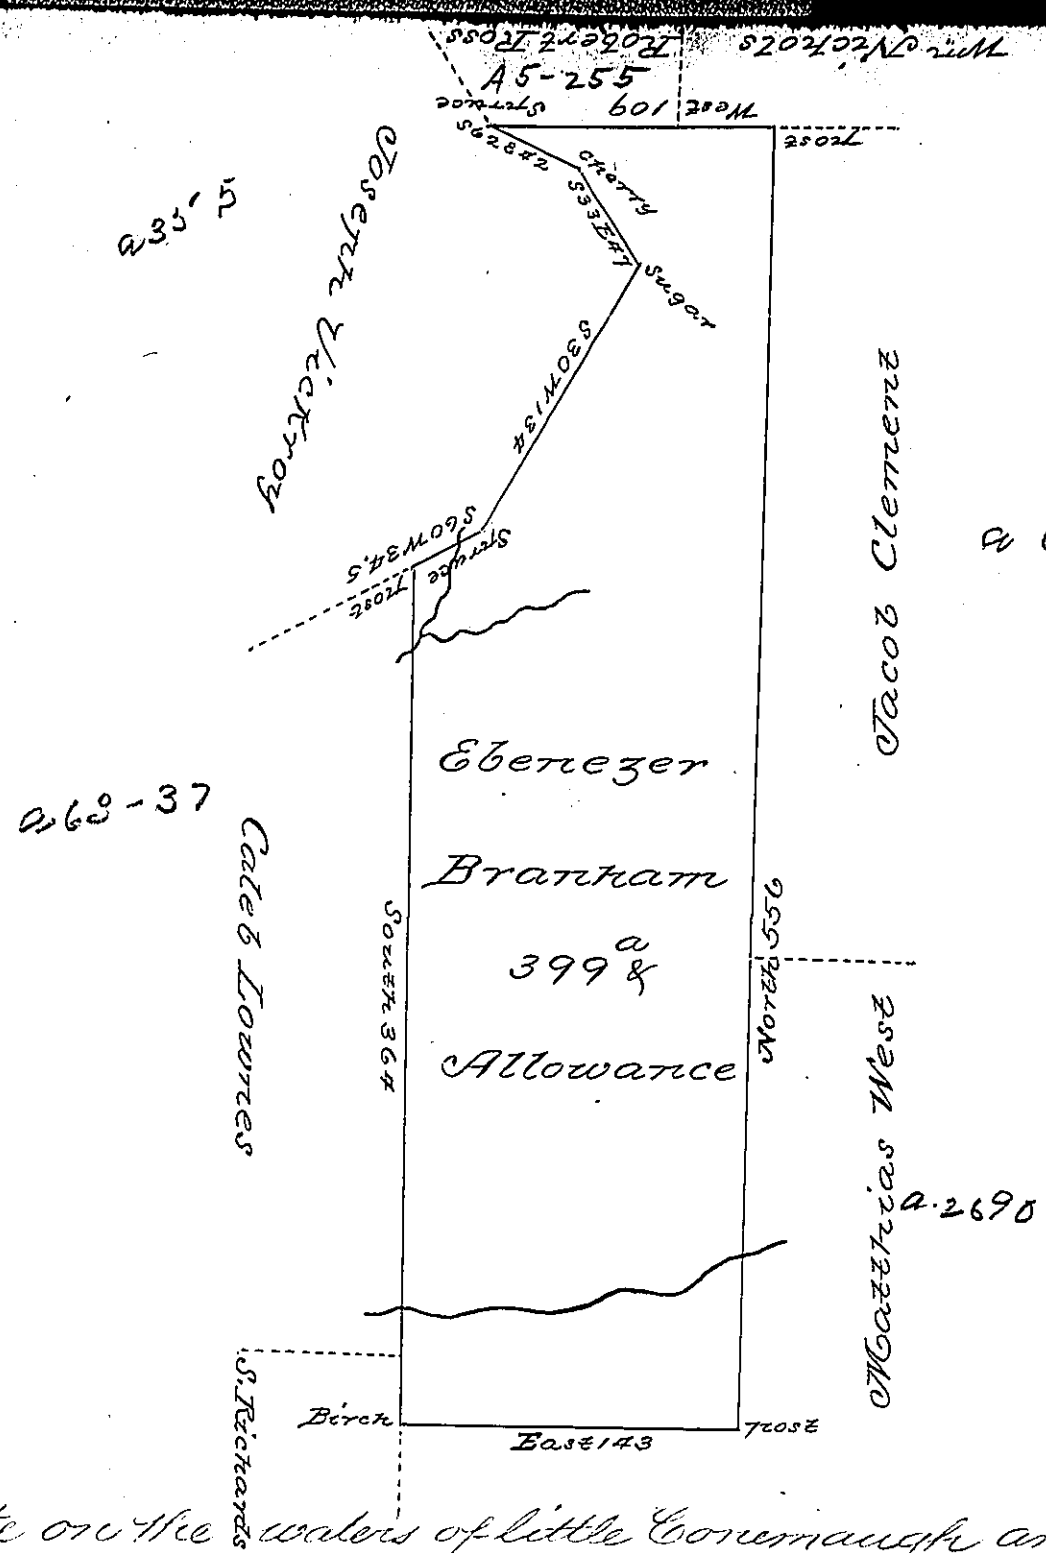

Situate on the waters of little Conemaugh and Paint-Creek, on the path, in Quemahoning Township, now Somerset County, surveyed 15th July 1794 by Geo: Woods Esqr late D.S. as appears by his Official Draft remaining in my office, in pursuance of a Warrant granted to Ebenezer Branham, dated 4th February 1794, certified this 25th Day of January 1804 by

John McClean Deputy

To Samuel Cochran Esqr
Surveyor General

IN TESTIMONY that the above is a copy of the original remaining on file in the Department of Internal Affairs of Pennsylvania, made conformably to an Act of Assembly approved the 16th day of February, 1833, I have hereunto set my Hand and caused the Seal of said Department to be affixed at Harrisburg, this Fifth *day of* October *189*7

James W. Latta
Secretary of Internal Affairs.