FORM No. 1.

45

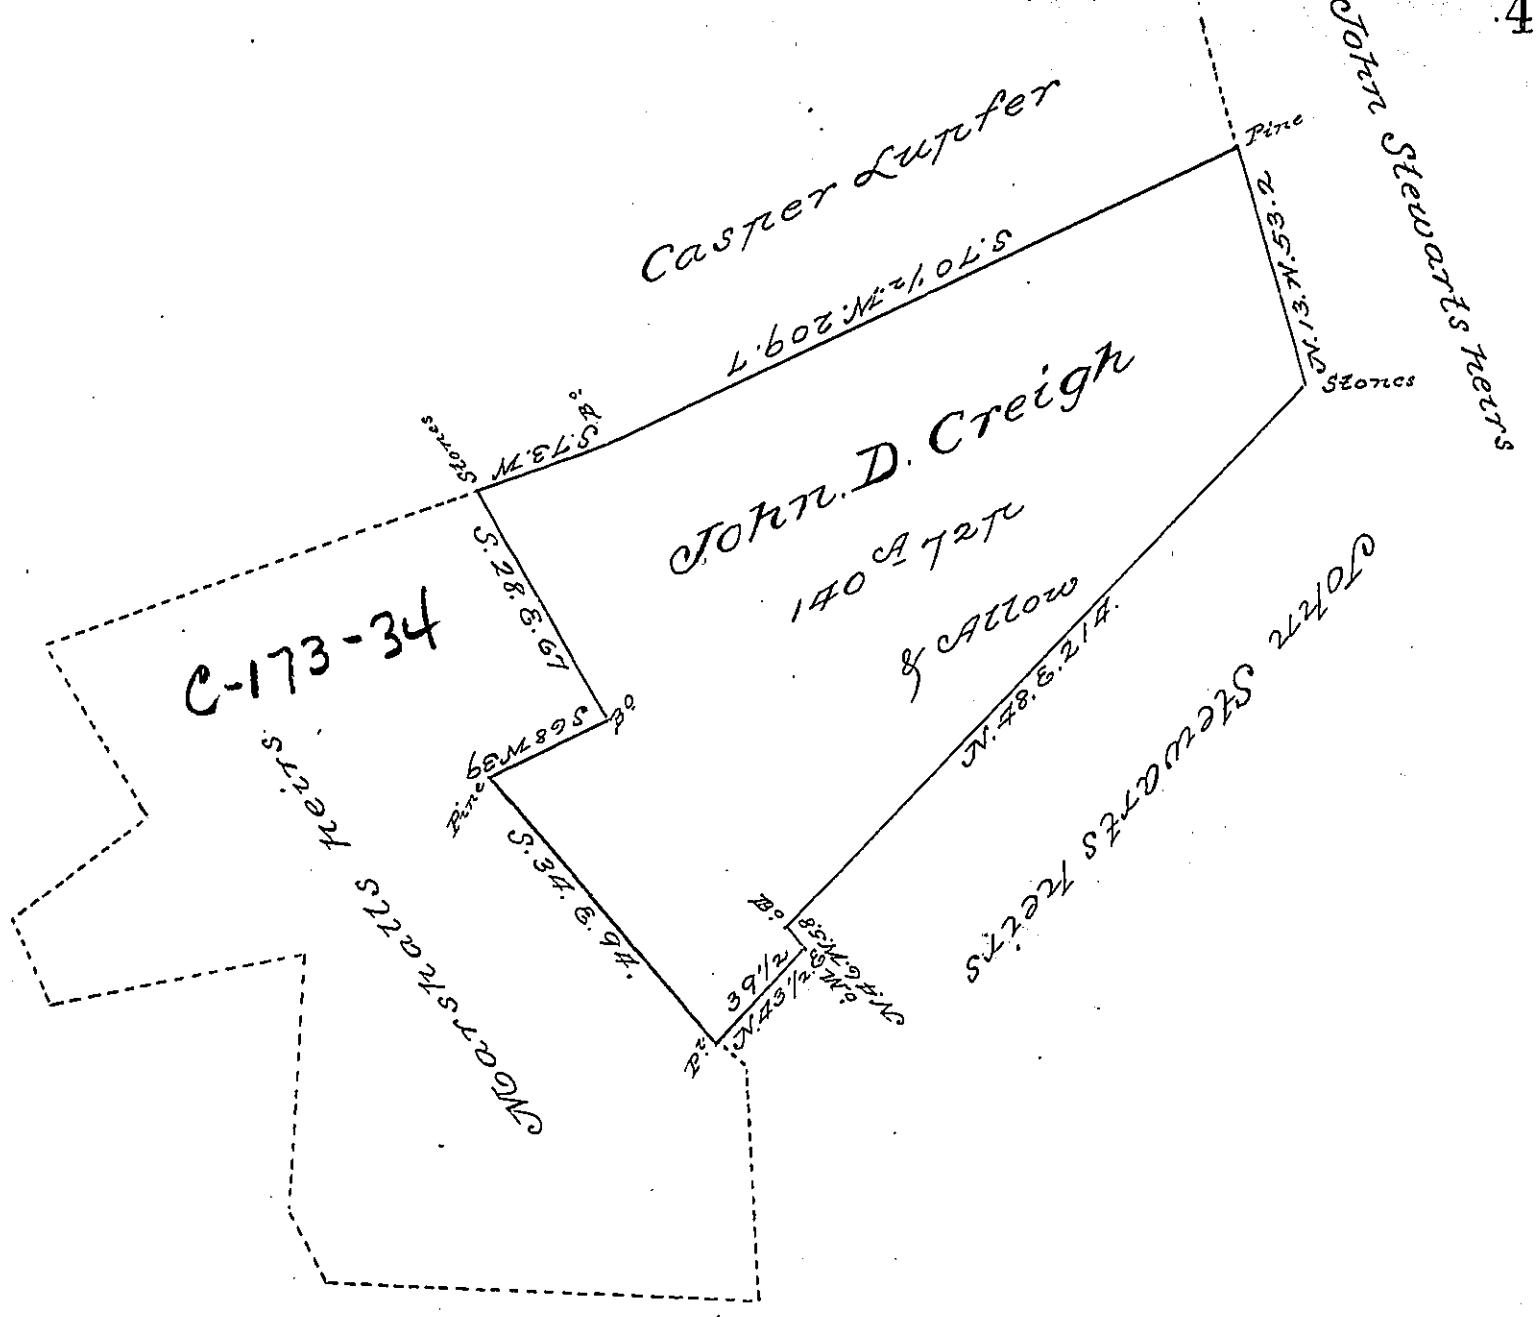

Situate in Juniatta and Wheatfield Townships. Perry County and Contains one hundred and Forty one Acres seventy two perches & allowance of six per Cent for roads &c. part of 271 As 59 P. & allowance Originally Surveyed on a Warrant granted to Michael Marshall & Casper Lupfer dated June the 16th 1794 Surveyed the above part for John D. Creigh April the 22nd 1831

Jacob Spangler Esqr. S. G

Wm Wilson D. S

IN TESTIMONY that the above is a copy of the original remaining on file in the Department of Internal Affairs of Pennsylvania, made conformably to an Act of Assembly approved the 16th day of February, 1833, I have hereunto set my Hand and caused the Seal of said Department to be affixed at Harrisburg, this

Sixth day of July 1897

James W. Latta

Secretary of Internal Affairs.