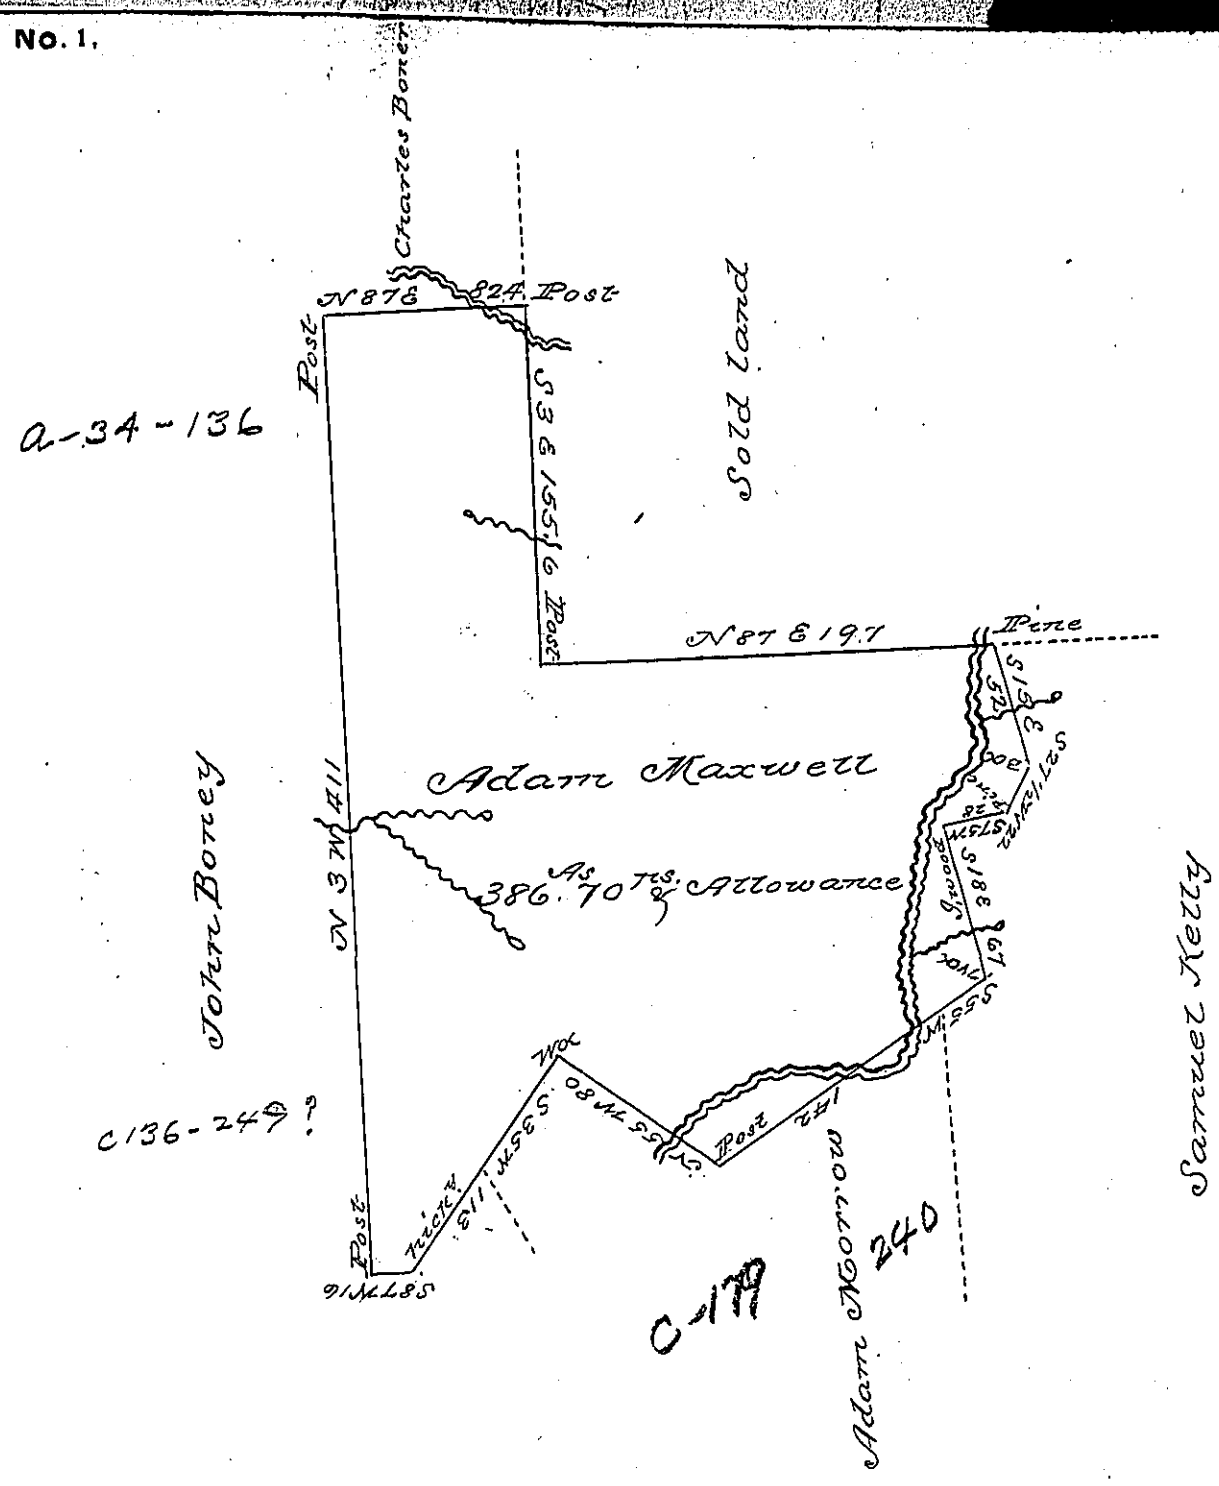

Surveyed to Adam Maxwell on the 2nd day of June 1814 the above described tract of land Containing Three hundred and eighty six acres & seventy perches with an allowance of six per Cent &c in pursuance of a warrant — — — — dated December 10th 1813 Situate N.W of the Allegeny river on Glade run, and adjoining lands settled by Samuel Kelly on the East Adam Morrow on the South John Boney on West & Others, Buffaloe Township Armstrong County

Robt. Orr Jr. D.S

Richard J Leech Esquire S.G

IN TESTIMONY that the above is a copy of the original remaining on file in the Department of Internal Affairs of Pennsylvania, made conformably to an Act of Assembly approved the 16th day of February, 1833, I have hereunto set my Hand and caused the Seal of said Department to be affixed at Harrisburg, this Sixth *day of* July *1897*

James W. Latta

Secretary of Internal Affairs.