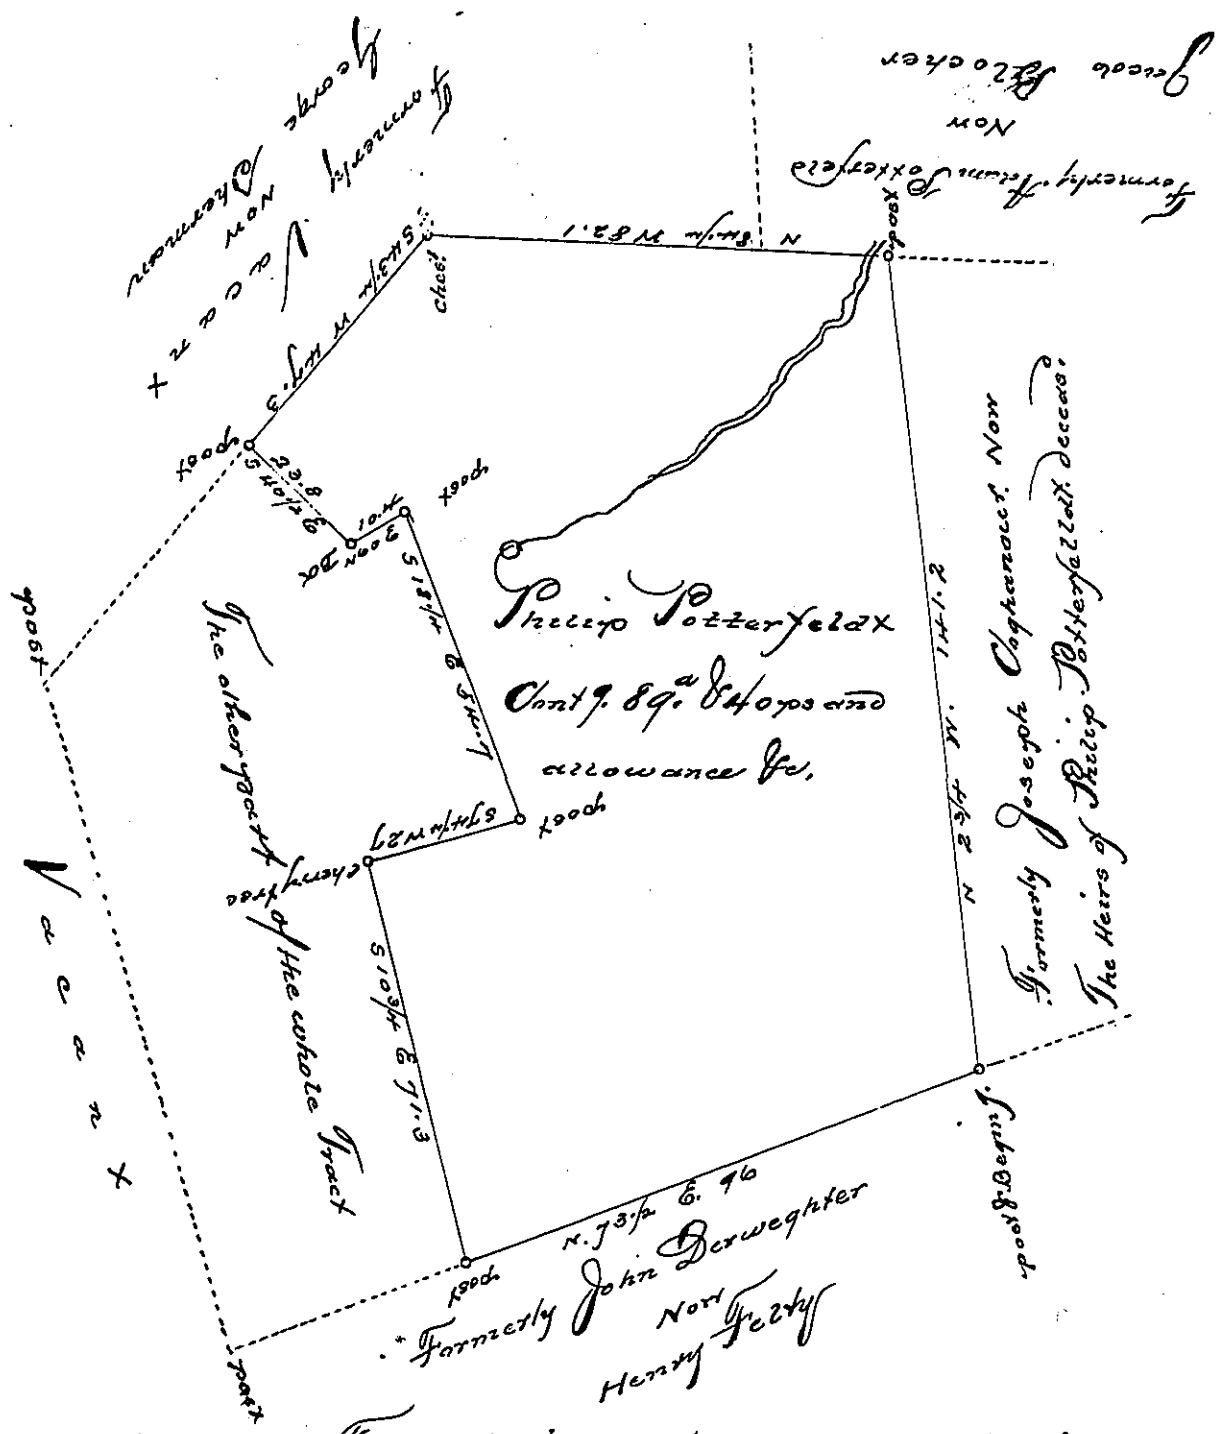

Situate in Manheim Township in the County of York Containing as above set forth 89a 84 pes and the usual allowance of 6 per Cent &c for Roads &c Being part of a larger Tract of 130a 76 pes and allowance &c. of land, which was originally Surveyed by Archibald McClean Late D.S. on the 26th day of May AD 1766. In pursuance of a warrant bearing date the 30th day of April AD 1765. Resurveyed and divided off from the said larger Tract of Land on the 16th day of September AD 1816 at the request of the owner Henry Battenfelt, who has desired the same to be Returned for Confirmation

Per
Jacob Spangler DS

To Richard T. Leech Esq
Surveyor General
Harrisburg Pa.

IN TESTIMONY that the above is a copy of the original remaining on file in the Department of Internal Affairs of Pennsylvania, made conformably to an Act of Assembly approved the 16th day of February, 1833, I have hereunto set my Hand and caused the Seal of said Department to be affixed at Harrisburg, this fifth *day of* April *1898.*

James W Latta
Secretary of Internal Affairs.