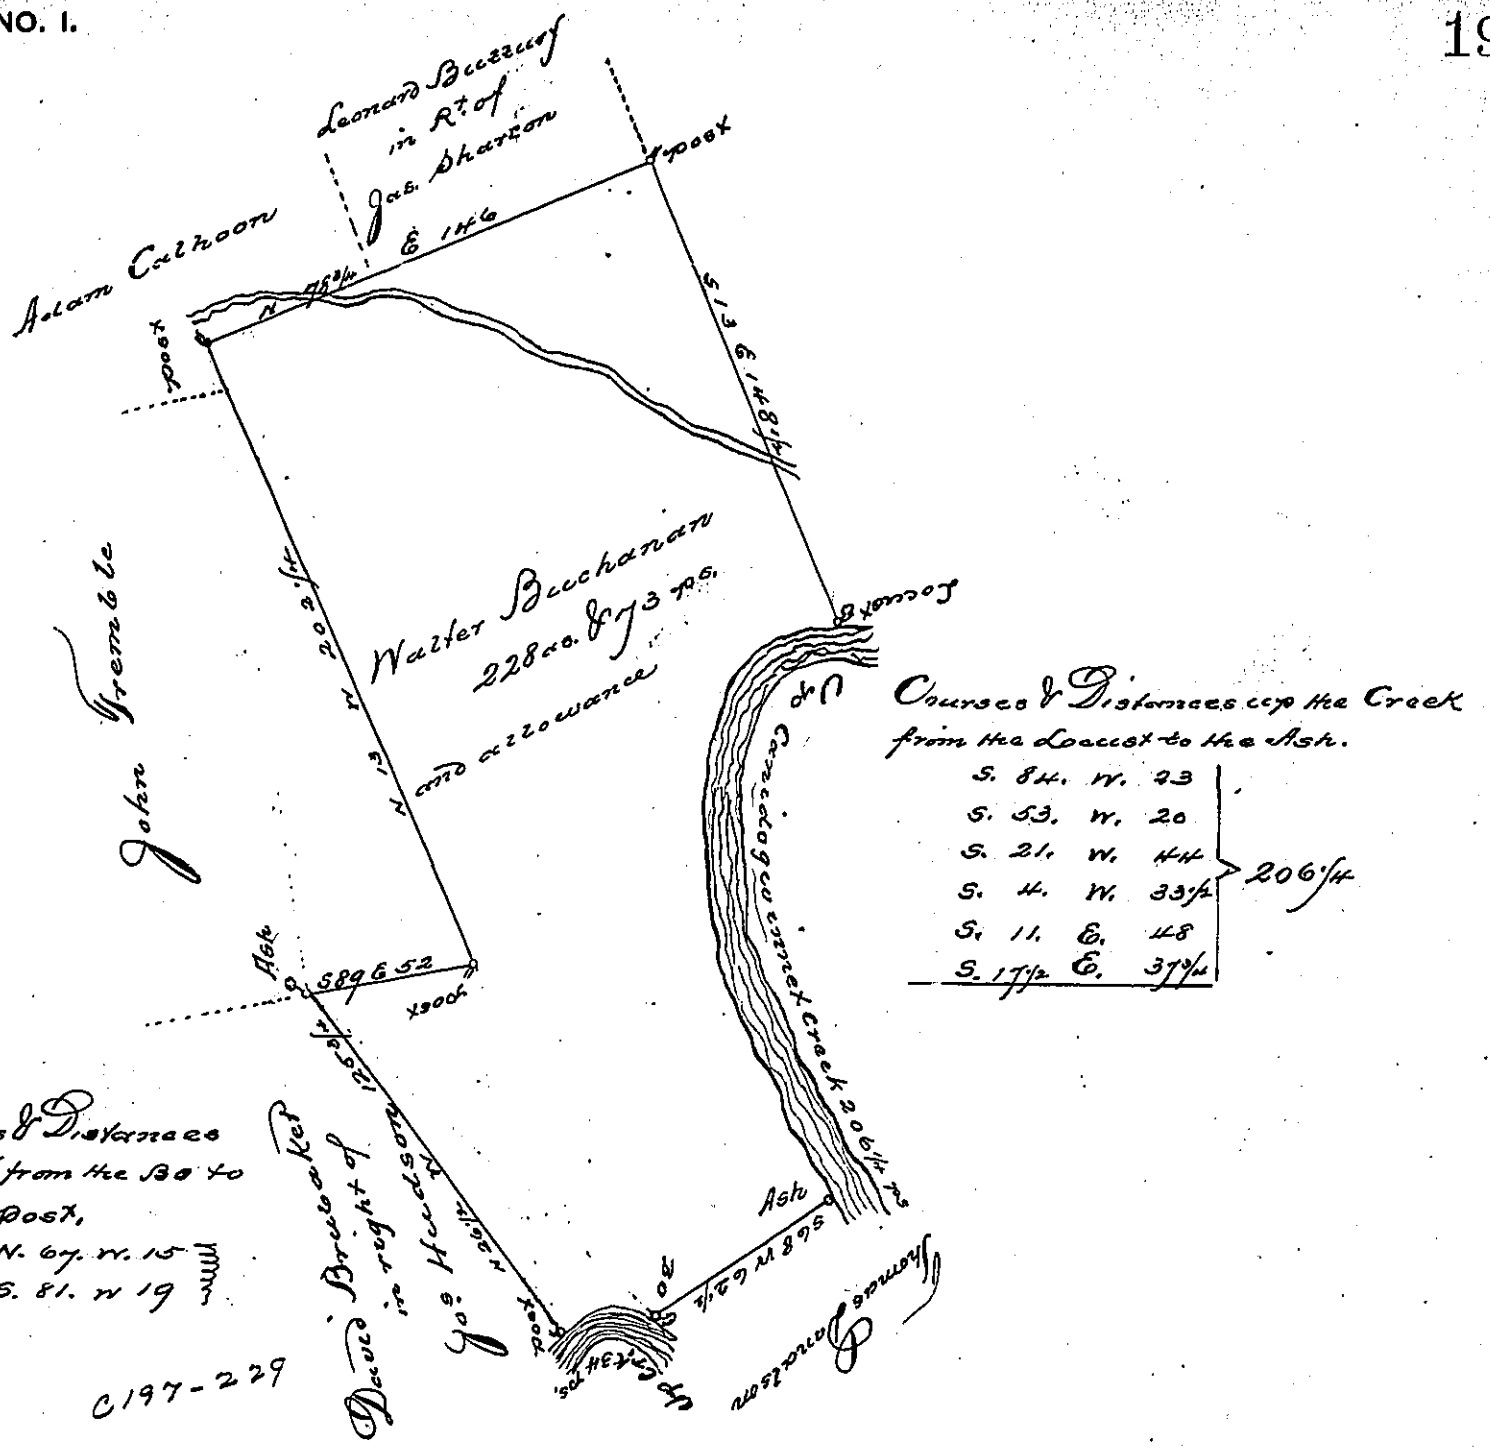

C197-229

The Draught of a Tract of Land Situate in East Pennsborough Township Cumberland County Containing Two hundred and Twenty eight acres and Seventy Three p.erches & allowance of six p. Cent for Roads &c. Surveyed Sept.r 10th. 1794 in Pursuance of a warrant Granted to Walter Buchanan Dated November 16th. 1767.

Pr. Sam.l Lyon D.S.

To Daniel Brodhead Esquire
Surveyor General of Pennsylvania

IN TESTIMONY that the above is a copy of the original remaining on file in the Department of Internal Affairs of Pennsylvania, made conformably to an Act of Assembly approved the 16th day of February, 1833, I have hereunto set my Hand and caused the Seal of said Department to be affixed at Harrisburg, this fifth *day of* April, *189*8.

James W. Latta
Secretary of Internal Affairs.