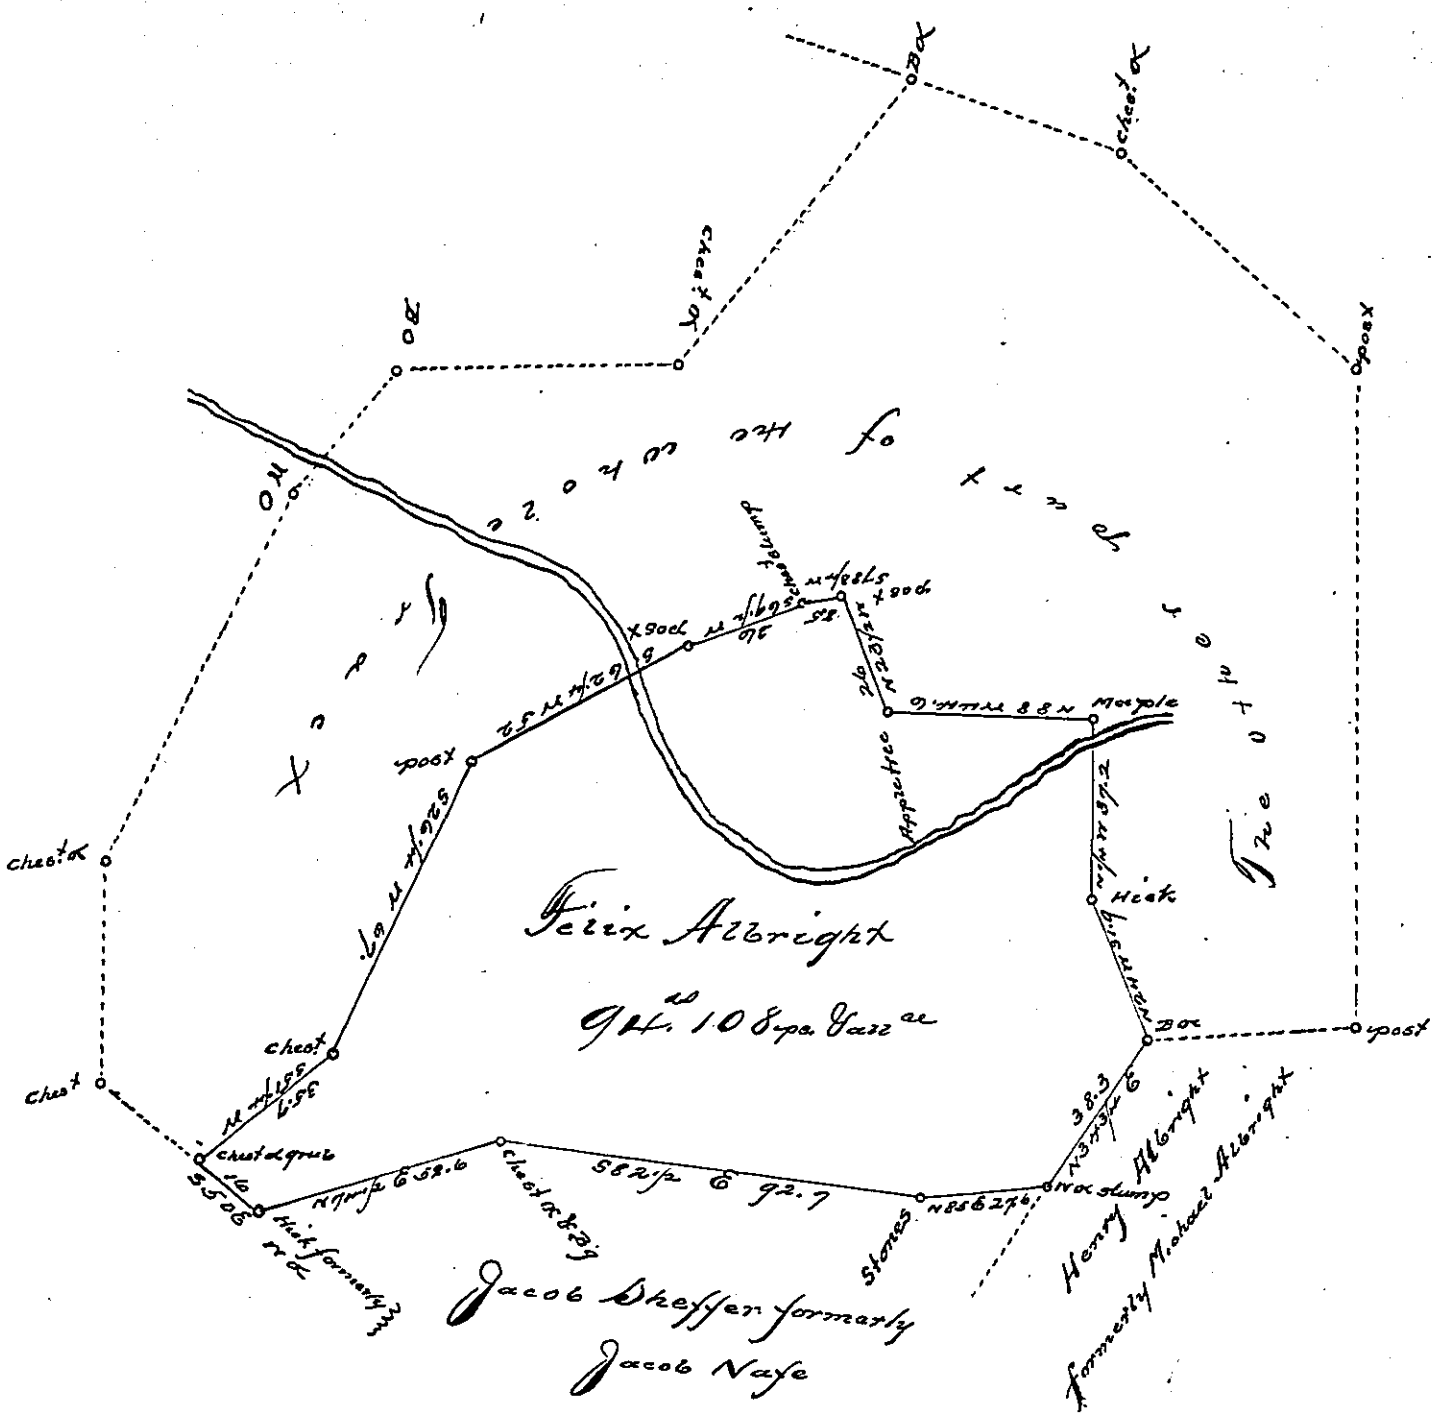

Situate in York Township in the County of York containing ninety four acres, one hundred and eight perches & allowance; part of 260 as 29 pes & allowance, Surveyed by William Matthews then D.S. on the 4th day of the 12th month, 1772, in pursuance of a warrant for 200 as. Granted to Felix Albright dated 20th July 1770. divided 25th June 1822 for Jacob Young the present owner of the above part

Jacob Kirk Jr. D.S

Samuel Cochran Esq

IN TESTIMONY that the above is a copy of the original remaining on file in the Department of Internal Affairs of Pennsylvania, made conformably to an Act of Assembly approved the 16th day of February, 1833, I have hereunto set my Hand and caused the Seal of said Department to be affixed at Harrisburg, this fifth *day of* April, *189*8

James W. Latta

Secretary of Internal Affairs.