FORM NO. I.

179
94
278

22
2-67
~~R 108~~

See page 21

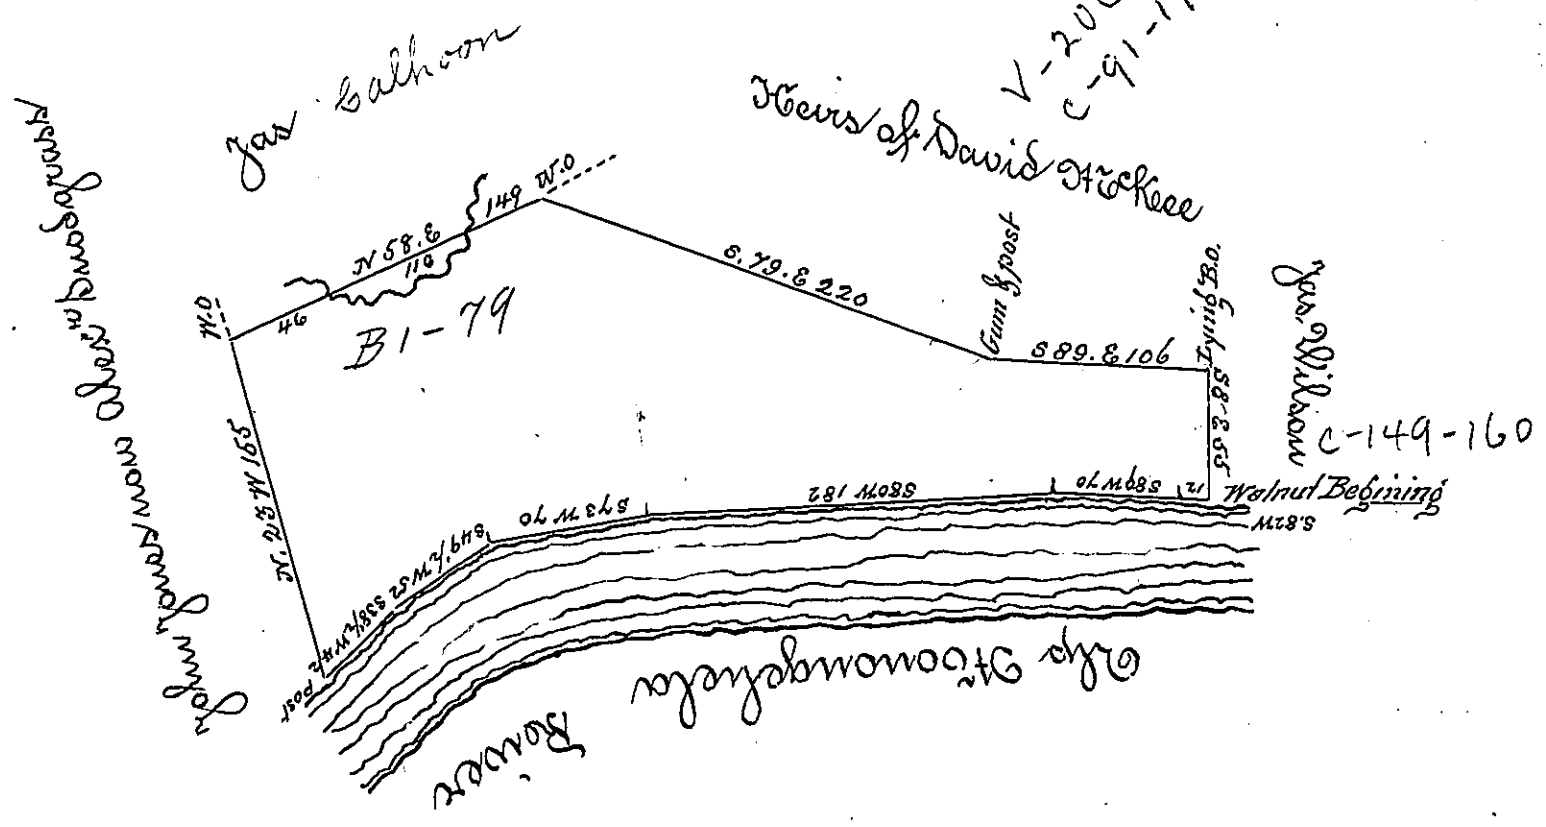

A Draught of a Survey (Called Coal-mine) Containing 267 acres & 68 perches & allowance of six pr cent for Roads &c Executed Decr 19th 1816 in pursuance of an Order No. 3549. Dated 23d of June 1769 Granted to David Hackee Junr for 300 as situate in Mifflin Township Alle Co.

Richd. J. Leech Esqr
S. G. Harrisburgh

David Coon D.S

IN TESTIMONY that the above is a copy of the original remaining on file in the Department of Internal Affairs of Pennsylvania, made conformably to an Act of Assembly approved the 16th day of February, 1833, I have hereunto set my Hand and caused the Seal of said Department to be affixed at Harrisburg, this first *day of* February *1898.*

James W. Latta
Secretary of Internal Affairs.