FORM No. 1.

See D-9-286 & C-232-120

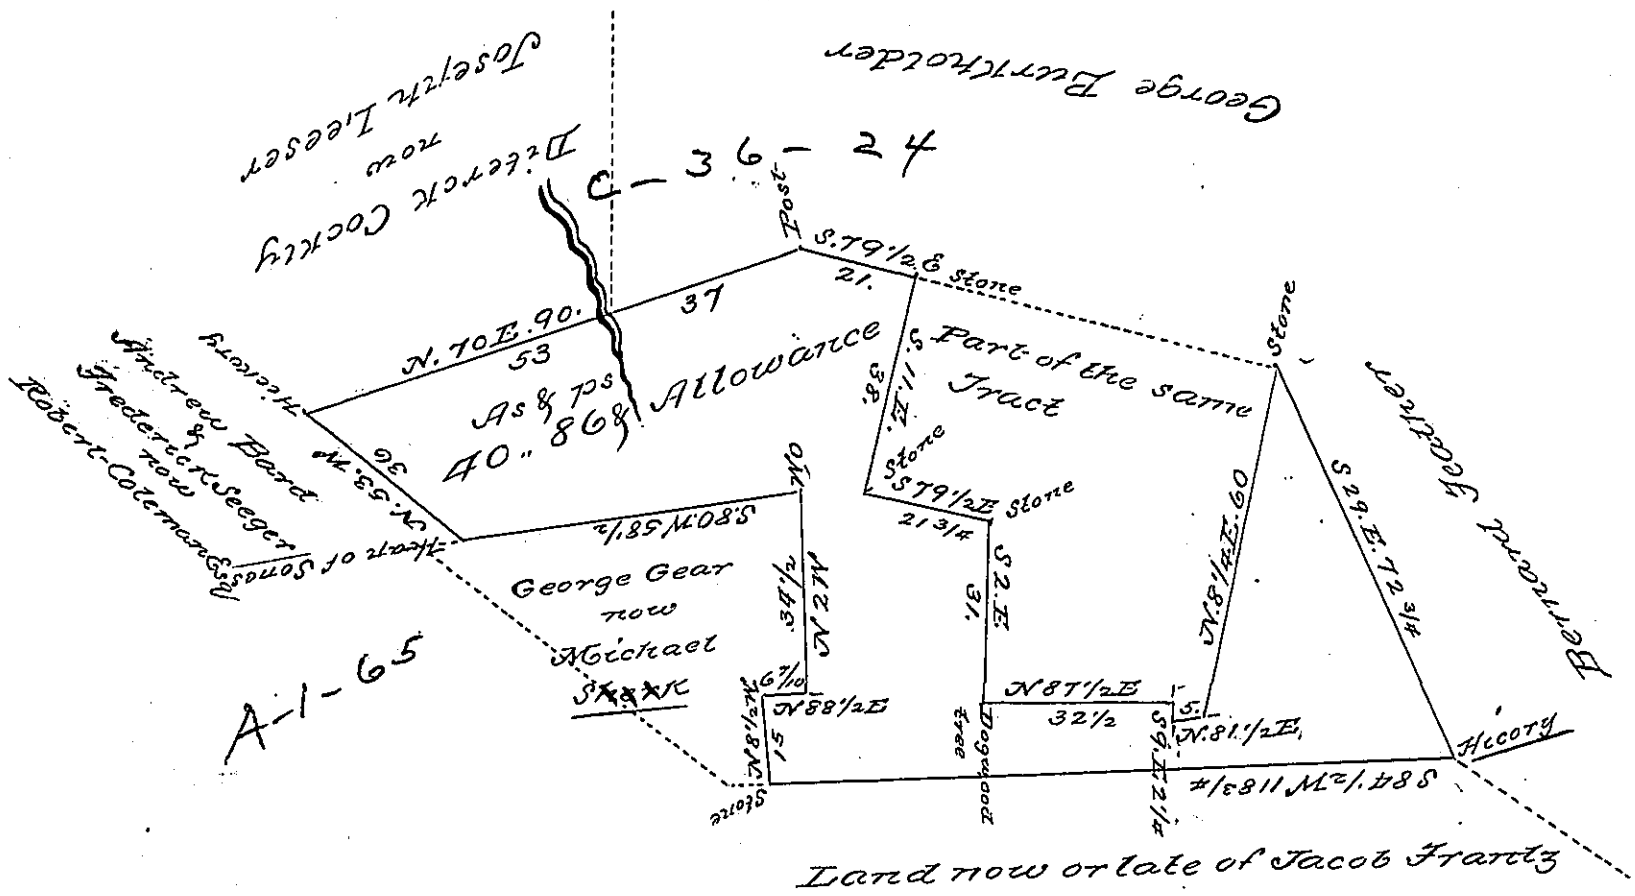

D-24-112

A Draught of a tract or piece of land situate in Cocalico Township in the County of Lancaster Containing forty acres & Eighty six perches and allowance of six per cent &c. it being part of ~~about~~ 70 as 41.14 ps and allowance of six per cent &c. Surveyed on an application No 3578 Dated the twenty sixth Day of September Anno Domini 1768 Granted unto a certain Michael Mentzer. Surveyed the 12th Day of September A D 1812. for Jacob Young

For
Jacob Hibshman D. S.

To Andrew Porter Esq
Surveyor General

IN TESTIMONY that the above is a copy of the original remaining on file in the Department of Internal Affairs of Pennsylvania, made conformably to an Act of Assembly approved the 16th day of February, 1833, I have hereunto set my Hand and caused the Seal of said Department to be affixed at Harrisburg, this Second *day of* November *1897*

James W. Latta
Secretary of Internal Affairs.