FORM No. 1.

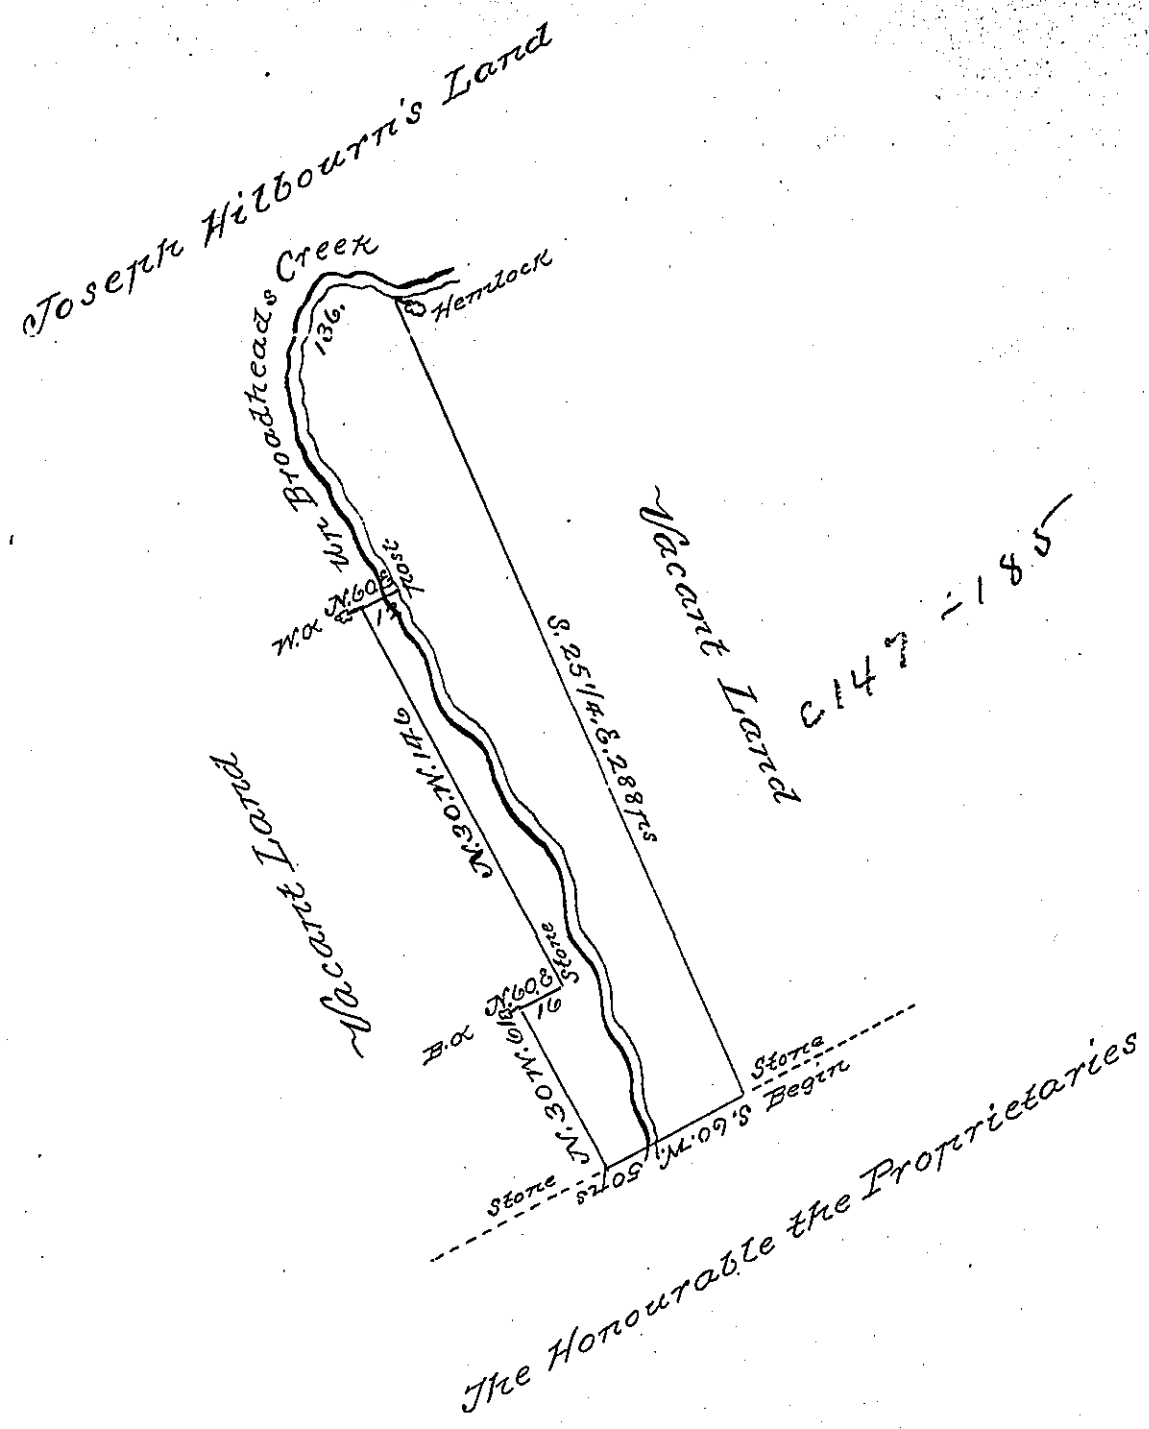

By Virtue of a Warrant dated the 28th day of April 1775 and Surveyed the 14th day of May 1775 To Jacob Utt the above described Tract of Land situate in Lower Smithfield Township Northampton County Containing eighty Acres a Quarter and the allowance of Sii ffent &c

Geo Palmer D.S.

To John Lukens Esqr
Surveyor General

The bearings of Division
cess up Broadheads
creek from post to
Hemlock are
N. 30 W. 67
N. 5 E. 31
N. 50 E. 20
S. 60 E. 18

IN TESTIMONY that the above is a copy of the original remaining on file in the Department of Internal Affairs of Pennsylvania, made conformably to an Act of Assembly approved the 16th day of February, 1833, I have hereunto set my Hand and caused the Seal of said Department to be affixed at Harrisburg, this Second *day of* November *1897*

James W. Latta

Secretary of Internal Affairs.