FORM NO. I.

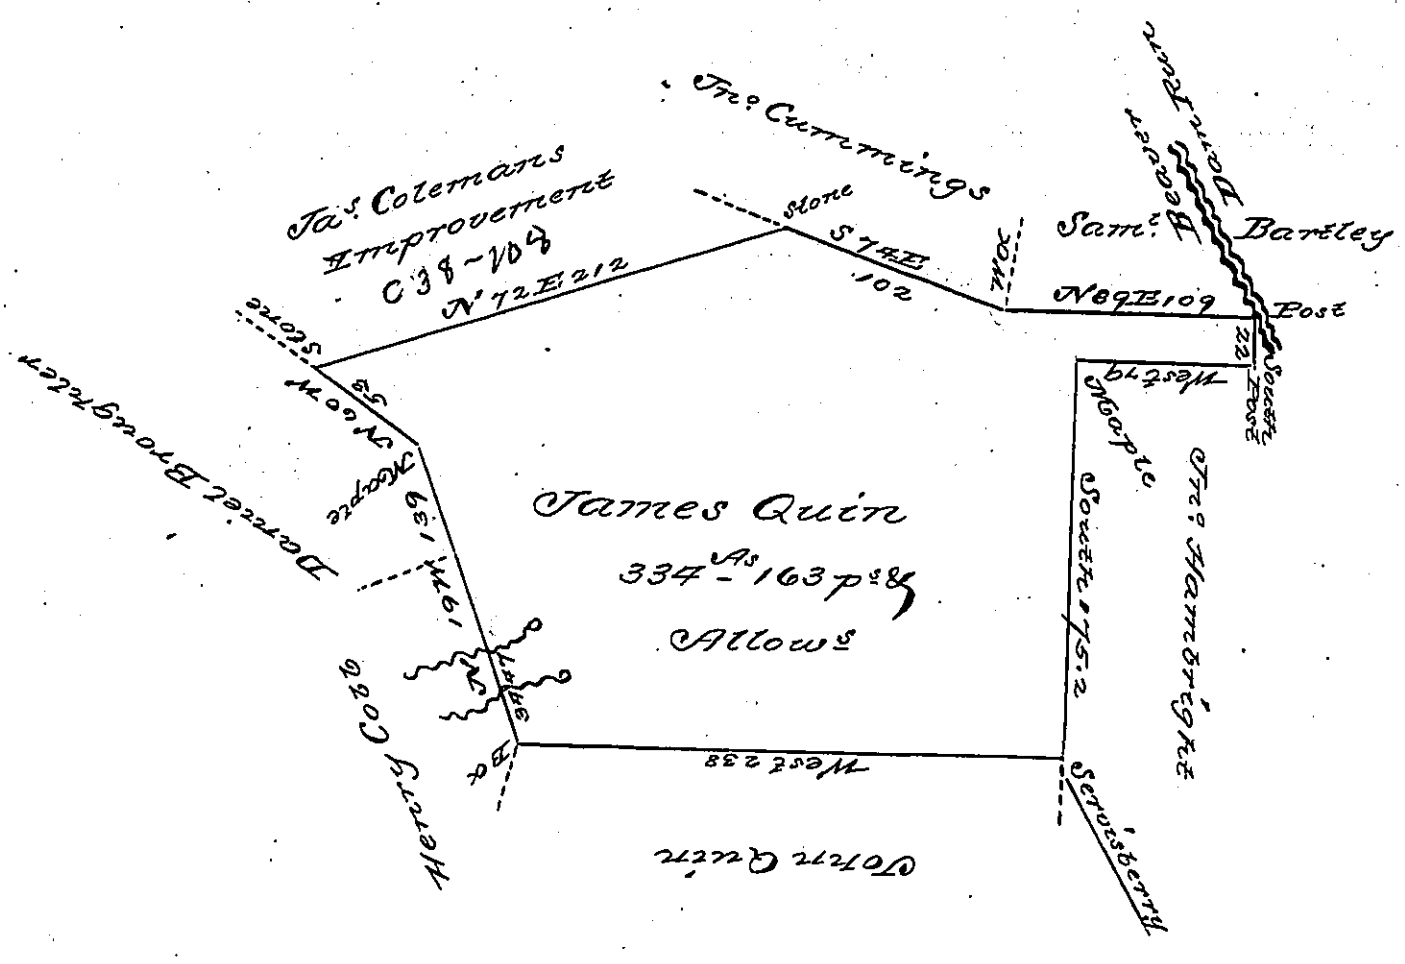

Situate in Burnside Township Clearfield County Containing three Hundred & thirty four acres & one hundred & sixty three perches & the usual allowance for roads &c. Surveyed the 29th day of November 1837 by virtue of a Warrant dated the 12th day of December 1793 to James Quin for 400 as Huntingdon County

To Saml. Fulton D. S.

John Taylor Esqr
Surveyor General

Note The above was Improved about ten years ago & there is an actual settler on it
S. F.

IN TESTIMONY that the above is a copy of the original remaining on file in the Department of Internal Affairs of Pennsylvania, made conformably to an Act of Assembly approved the 16th day of February, 1833, I have hereunto set my Hand and caused the Seal of said Department to be affixed at Harrisburg, this fifth *day of* April *1898*

James W. Latta
Secretary of Internal Affairs.