FORM NO. I.

266

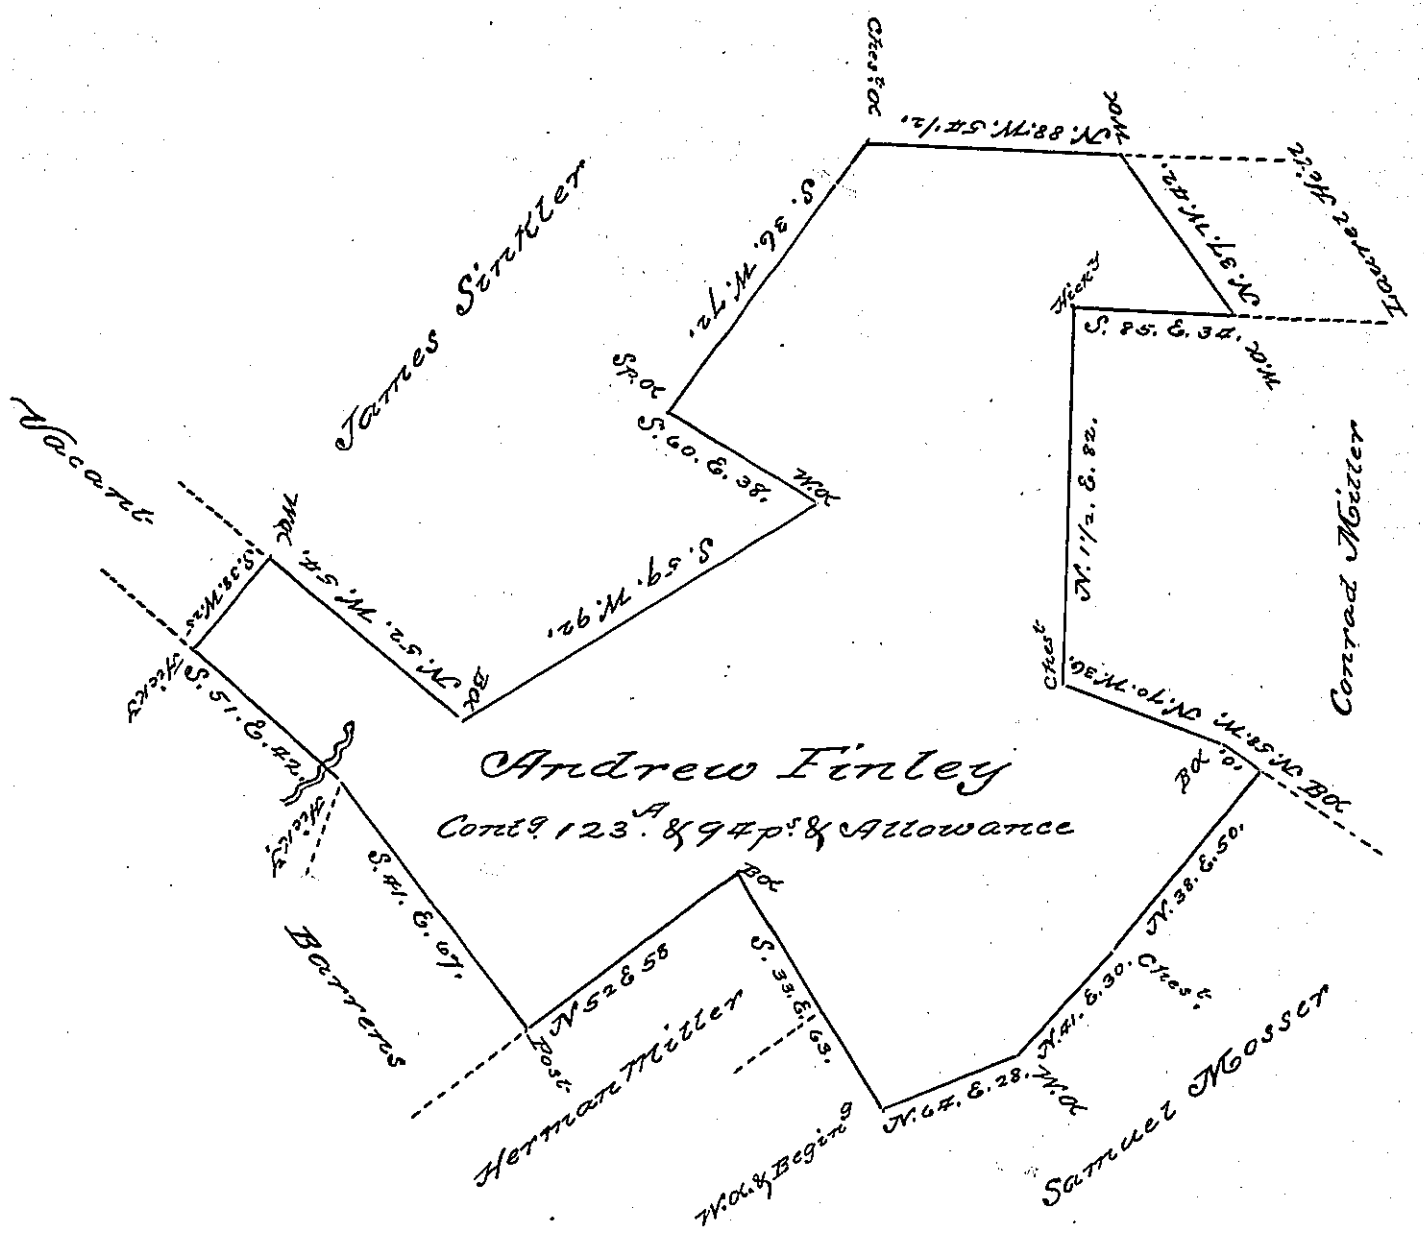

Andrew Finley — Containing 123.a & 94 Perches and allowance &c. as above described or Situated of Samuel Mosser situate in Hopewell Township York County Surveyed the 7th Day of the 2d. month 1791. In Pursuance of a Warrant dated the 23d. day of February 1787.

Wm. Kersey D.S.

In Testimony that the above is a True Copy as Calculated and Examined and Compared with the Original remaining in this office and at the request of the present Owner John Winter we are desired to make this return, the sixteenth day of June Anno Domini 1802.

To Samuel Cochran Esq.r Surveyor General

per Jacob Spangler D.S
John Eichelberger D.S

IN TESTIMONY that the above is a copy of the original remaining on file in the Department of Internal Affairs of Pennsylvania, made conformably to an Act of Assembly approved the 16th day of February, 1833, I have hereunto set my Hand and caused the Seal of said Department to be affixed at Harrisburg, this Third *day of* May *1898*

James W. Latta
Secretary of Internal Affairs.