FORM NO. I.

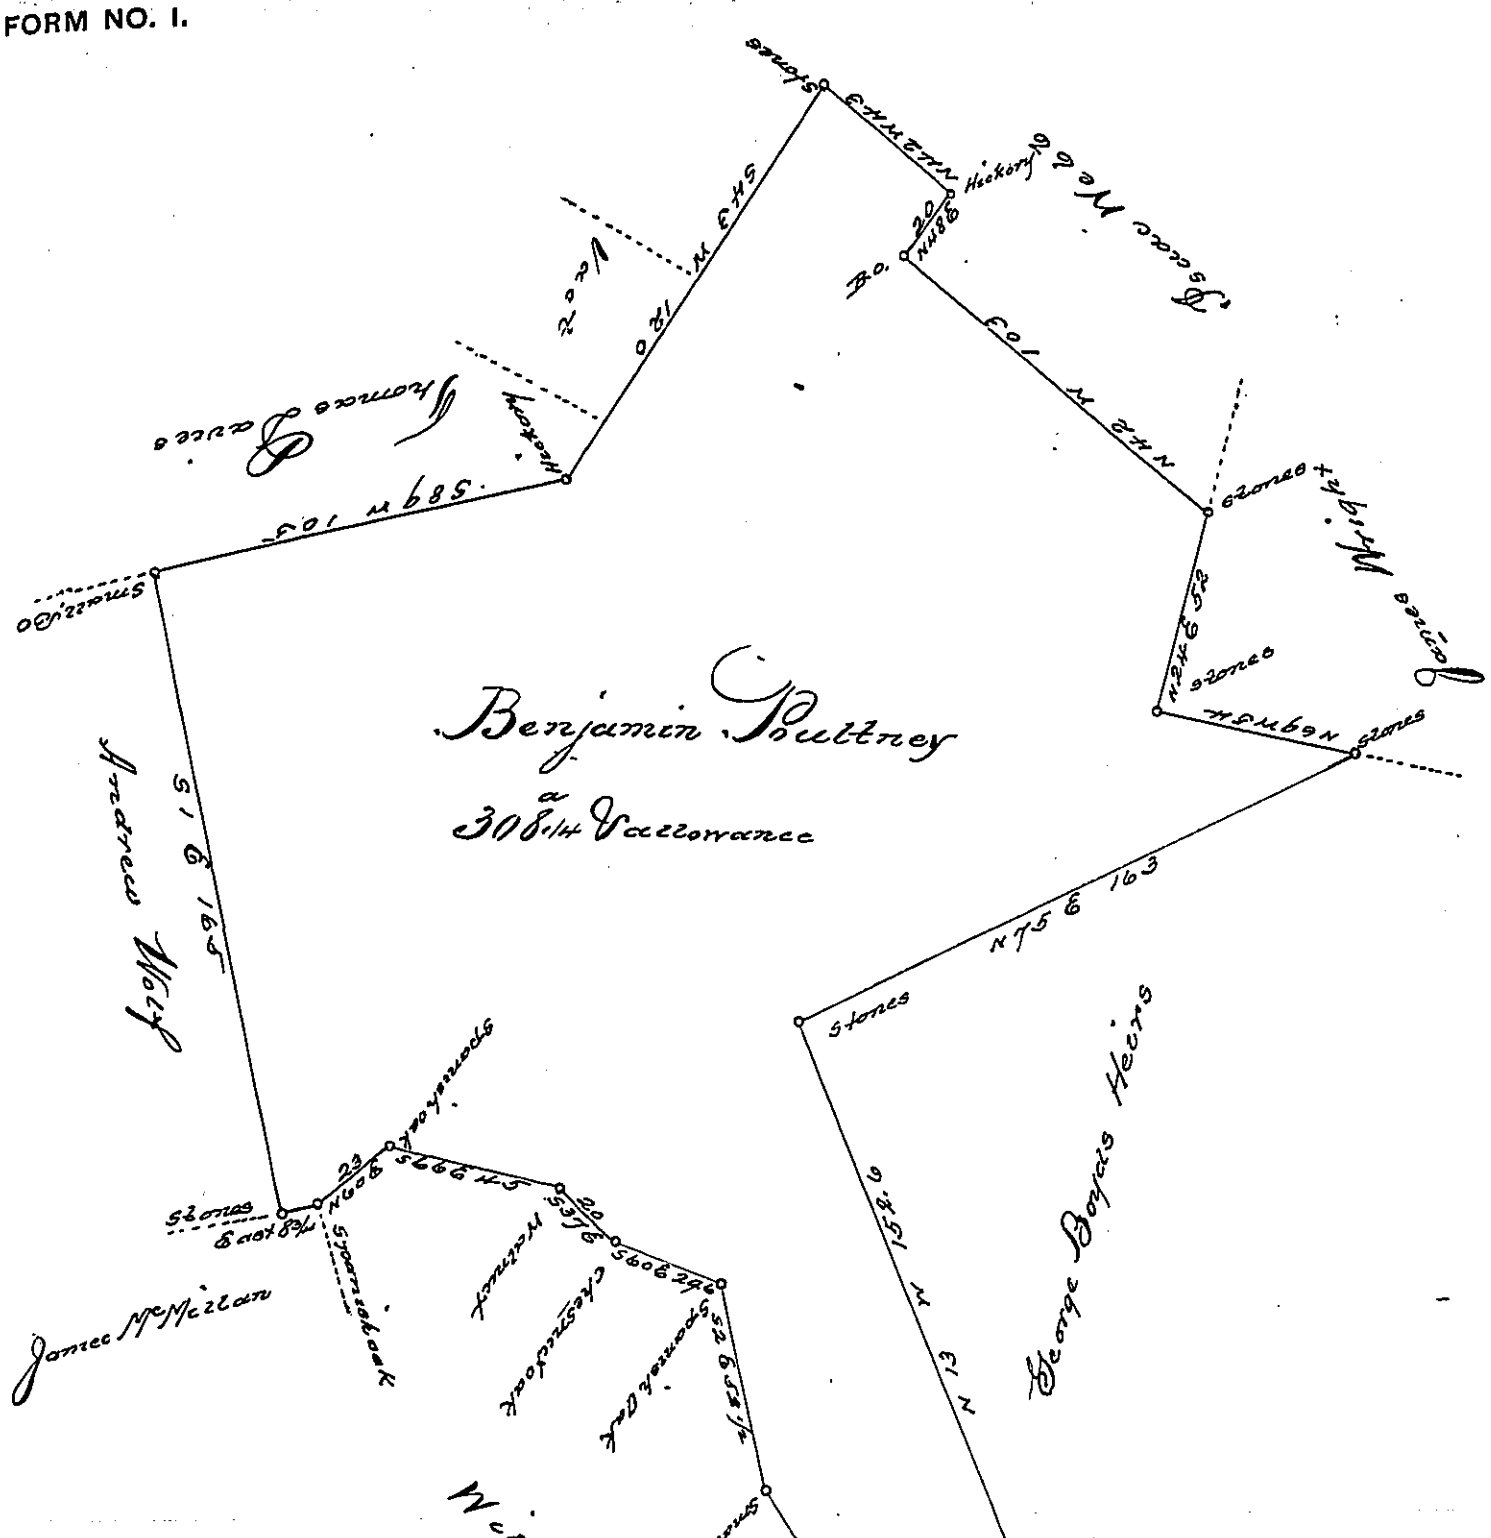

A Draught of a Tract of Land Situate in Ware
rington Township in the County of York Surveyed the
19th. day of May 1797 for John Marsh in pursuance of a
Warrant to Benjamin Poltney dated the 4th day of June 1776
Containing Three hundred and eight acres and a quarter and allowance of six
acres p Cent for ——

To Samuel Cochran Esq.r Surveyr General

Joseph Forsyth. Late Depcuty Surveyor

Certified as the Official worke of
John Forsyth late Deputy Surveyor the 18th day of June Anno Domini 1802

Pr. Jacob Spangler D.S.
Jno. Eichelberger. D.S.

N.B. Warrt dated 14th June 1776

IN TESTIMONY that the above is a copy of the original remaining on file in the Department of Internal Affairs of Pennsylvania, made conformably to an Act of Assembly approved the 16th day of February, 1833, I have hereunto set my Hand and caused the Seal of said Department to be affixed at Harrisburg, this Seventh day of June 1898,

James W Latta

Secretary of Internal Affairs.