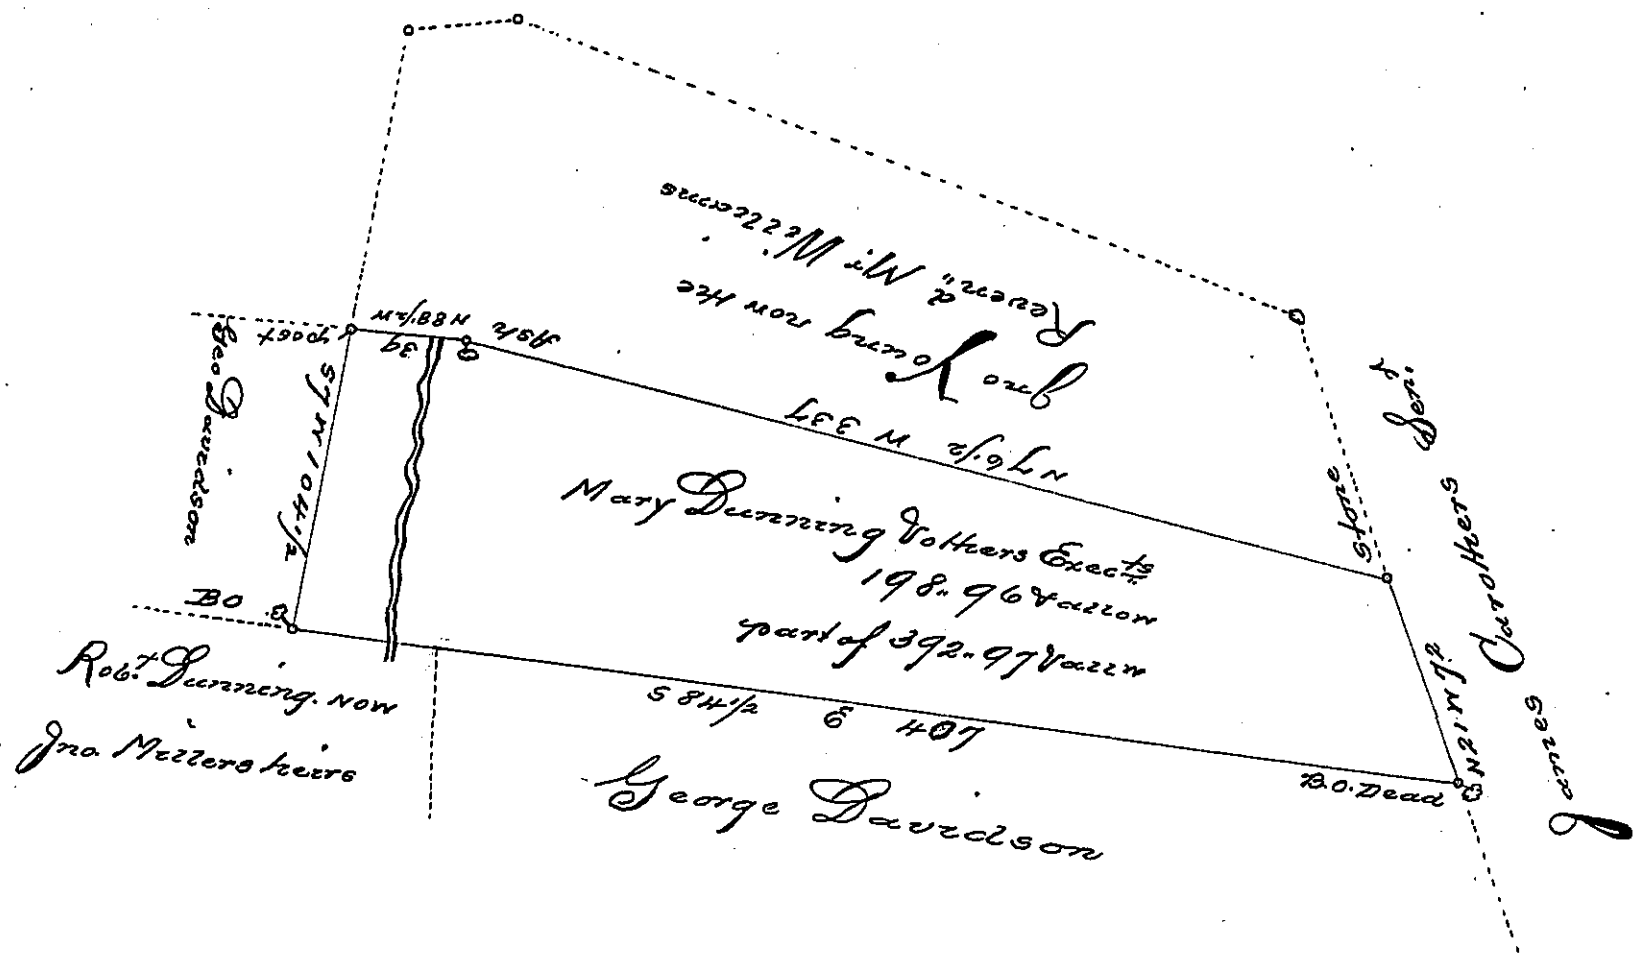

The Draught of a Tract of Land Situate in Westpensboro Township Cumberland County Containing one hundred & ninety eight acres & ninety six perches & allowance. It being part of a larger tract Surveyed on a warrant granted to Mary Dunning Vottiers (Exc). Dated the 10th July 1752. Surveyed & Divided off for George Davidson the 20th May 1803.

Wm Ramsey D.S.

To Saml. Cochran Esquire
Surveyor Genl of Pennsylvania

IN TESTIMONY that the above is a copy of the original remaining on file in the Department of Internal Affairs of Pennsylvania, made conformably to an Act of Assembly approved the 16th day of February, 1833, I have hereunto set my Hand and caused the Seal of said Department to be affixed at Harrisburg, this Sixth *day of* September *1898.*

James W. Latta
Secretary of Internal Affairs.