FORM NO. 1.

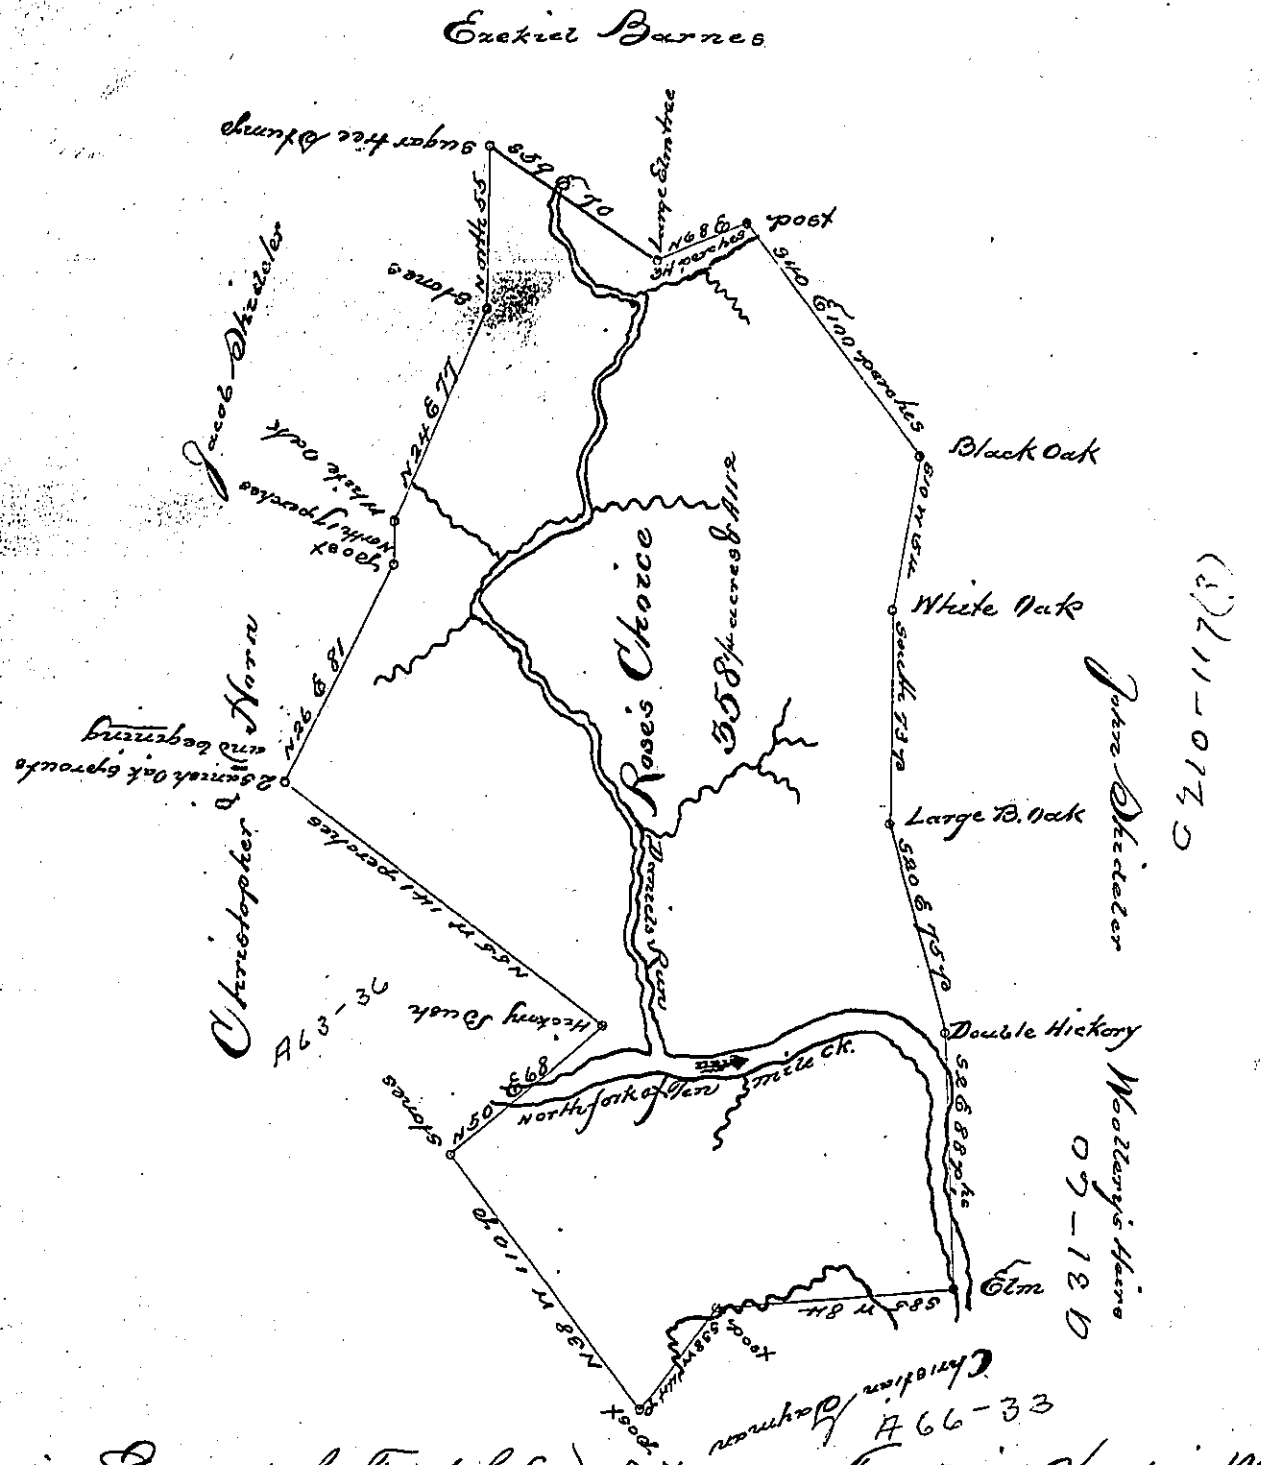

The above is a Draught of a Tract of Land Situate on Ten Mile Creek in Washington County called Rose's Choice containing 358¼ acres of land and the allowance of 6 p. C. Surveyed April 27th 1785. In pursuance of a warrant Granted to Ezekiel Rose for 250 acres of Land dated January 26th 1785.

John Hoge D. S.

John Lukens Esqr.
S. Genl.

IN TESTIMONY that the above is a copy of the original remaining on file in the Department of Internal Affairs of Pennsylvania, made conformably to an Act of Assembly approved the 16th day of February, 1833, I have hereunto set my Hand and caused the Seal of said Department to be affixed at Harrisburg, this Sixth *day of* September *1898.*

James W. Latta
Secretary of Internal Affairs.