FORM NO. 1.

76

Del. - PIKE.

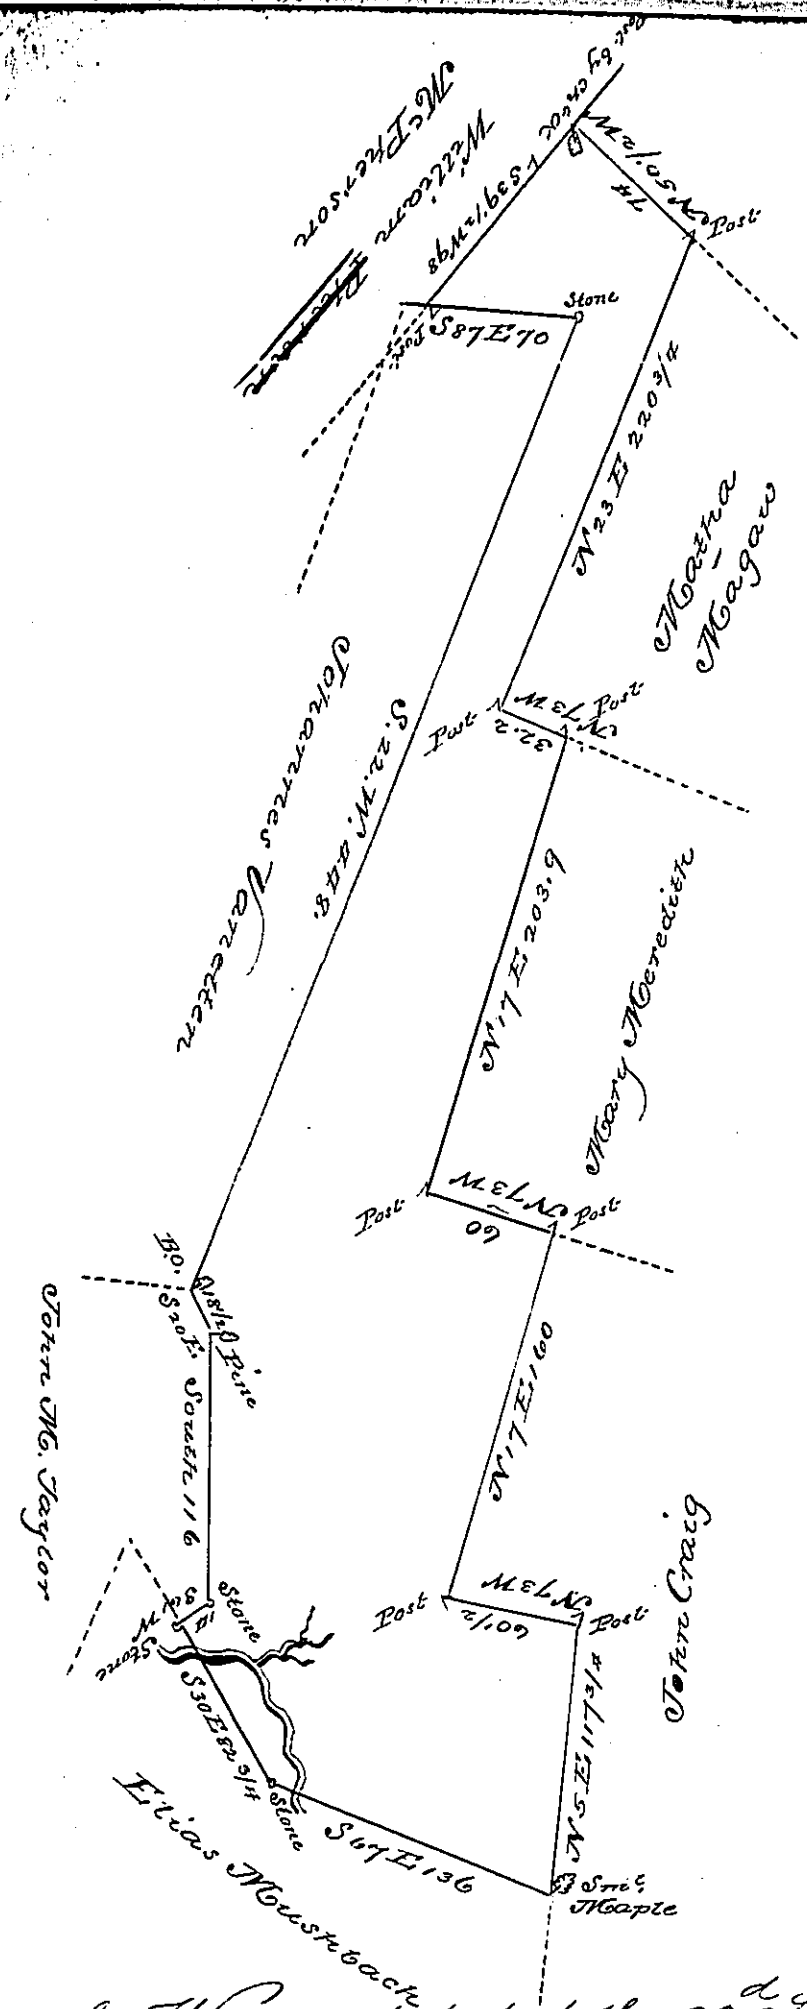

By Virtue of a Warrant dated the 23d September 1794 Surveyed the 10th May 1796 to James Taylor the above described Tract of Land situate on Deckers Creek in Upper Smithfield Township Northampton County Containing three hundred and Seventy eight acres one hundred and thirty perches and the allowance of Six p Cent &c

To Daniel Brodhead Esqr Surveyor General } By Geo Palmer D.S

IN TESTIMONY that the above is a copy of the original remaining on file in the Department of Internal Affairs of Pennsylvania, made conformably to an Act of Assembly approved the 16th day of February, 1833, I have hereunto set my Hand and caused the Seal of said Department to be affixed at Harrisburg, this

Thirds day of *May* 1898

James W. Latta

Secretary of Internal Affairs.