FORM NO. I.

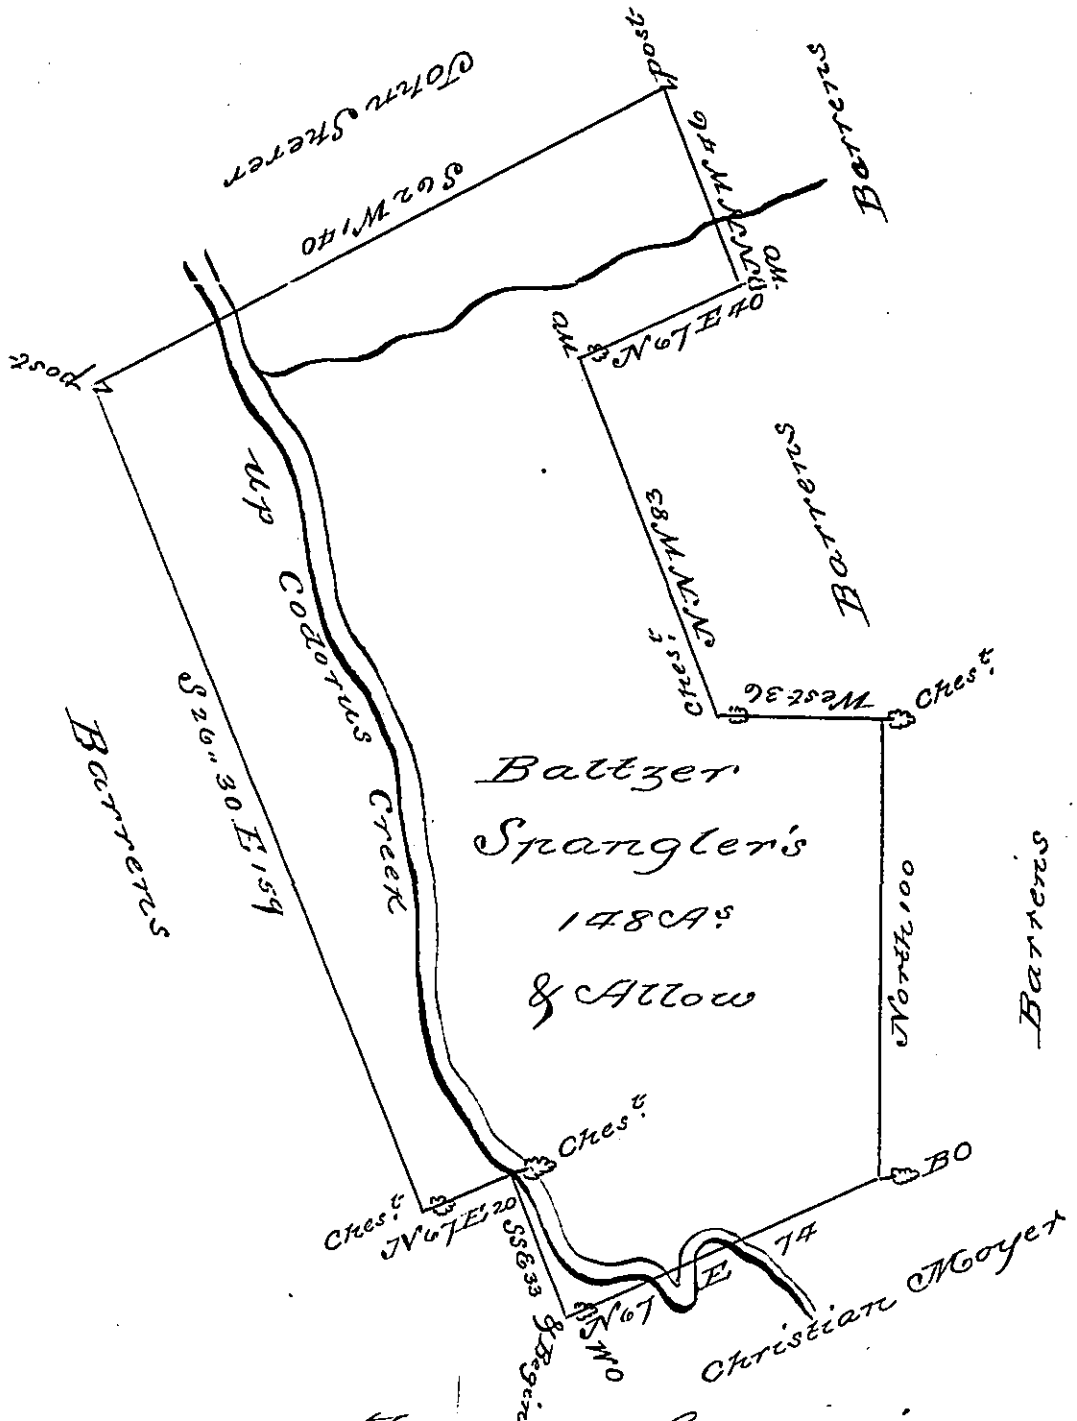

A Draught of a Tract of Land situate in York Township — York County containing One Hundred & forty eight acres and the allowance of Six Acres p.r Ct. Surveyed for Baltzer Spangler the 15.th June 1753 in pursuance of a Warrant dated the 28.th Day of Nov.r 1746

Geo Stevenson D.S.

To Nicholas Scull Esq.r Surv.r Gen.rl

Sir

This Warrant was directed to Mr. Cookson & is not in my office therefore I cant insert the Date I was possessed of the rect. but neglected to take the Date, Please to look y.r Book this the last Warr.t I think, Spangler had & is for 100.as on finding the Date be pleased to insert it in the Blanks of the above Certificate

Yrs Geo Stevenson

IN TESTIMONY that the above is a copy of the original remaining on file in the Department of Internal Affairs of Pennsylvania, made conformably to an Act of Assembly approved the 16th day of February, 1833, I have hereunto set my Hand and caused the Seal of said Department to be affixed at Harrisburg,

this Third *day of* May *1898*

James W. Latta

Secretary of Internal Affairs.