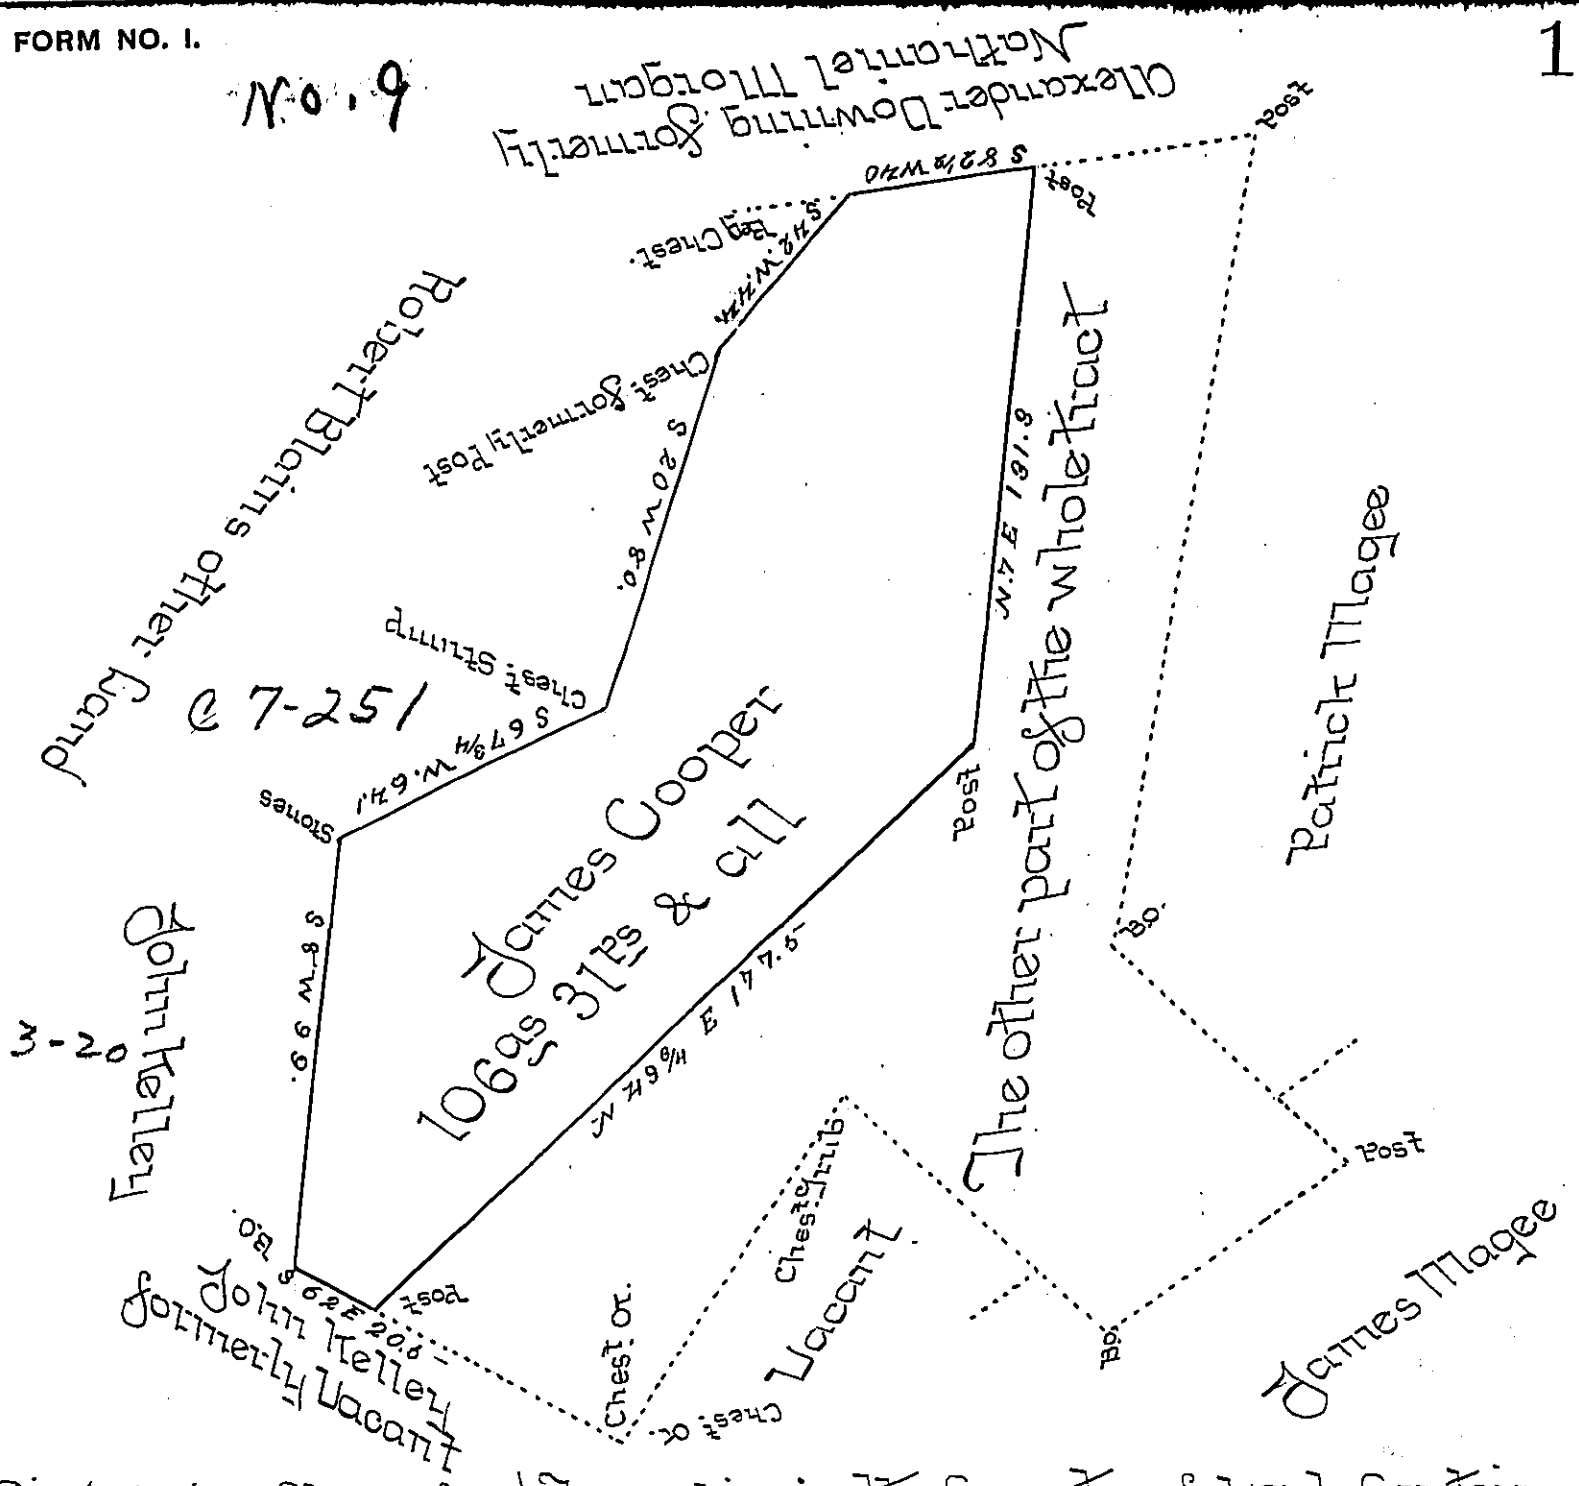

Situate in Chanceford Township in the County of York Containing as above; One hundred and Six acres, thirty one perches and allowance of six per cent for roads &c. Being part of a larger tract of 207 as 125 ps & allowance. Originally Surveyed by William Matthews late D.S. on the 12th day of the 4th Month A.D. 1769 in pursuance of a Warrant for ___ as granted to James Cooper dated the 20th day of May A.D. 1767 - The above part resurveyed and divided off from the said larger tract on the 20th day of April A.D. 1803 and now at the request of Robert Blain the present owner of said part, the Draught is examined, corrected, calculated, and Returned for Confirmation March 16th 1822.

Samuel Cochran Esq. S.G. — Jacob Kirk D.S.

IN TESTIMONY that the above is a copy of the original remaining on file in the Department of Internal Affairs of Pennsylvania, made conformably to an Act of Assembly approved the 16th day of February, 1833, I have hereunto set my Hand and caused the Seal of said Department to be affixed at Harrisburg, this fifth *day of* July *1898*

James W. Latta
Secretary of Internal Affairs.