FORM NO. I.

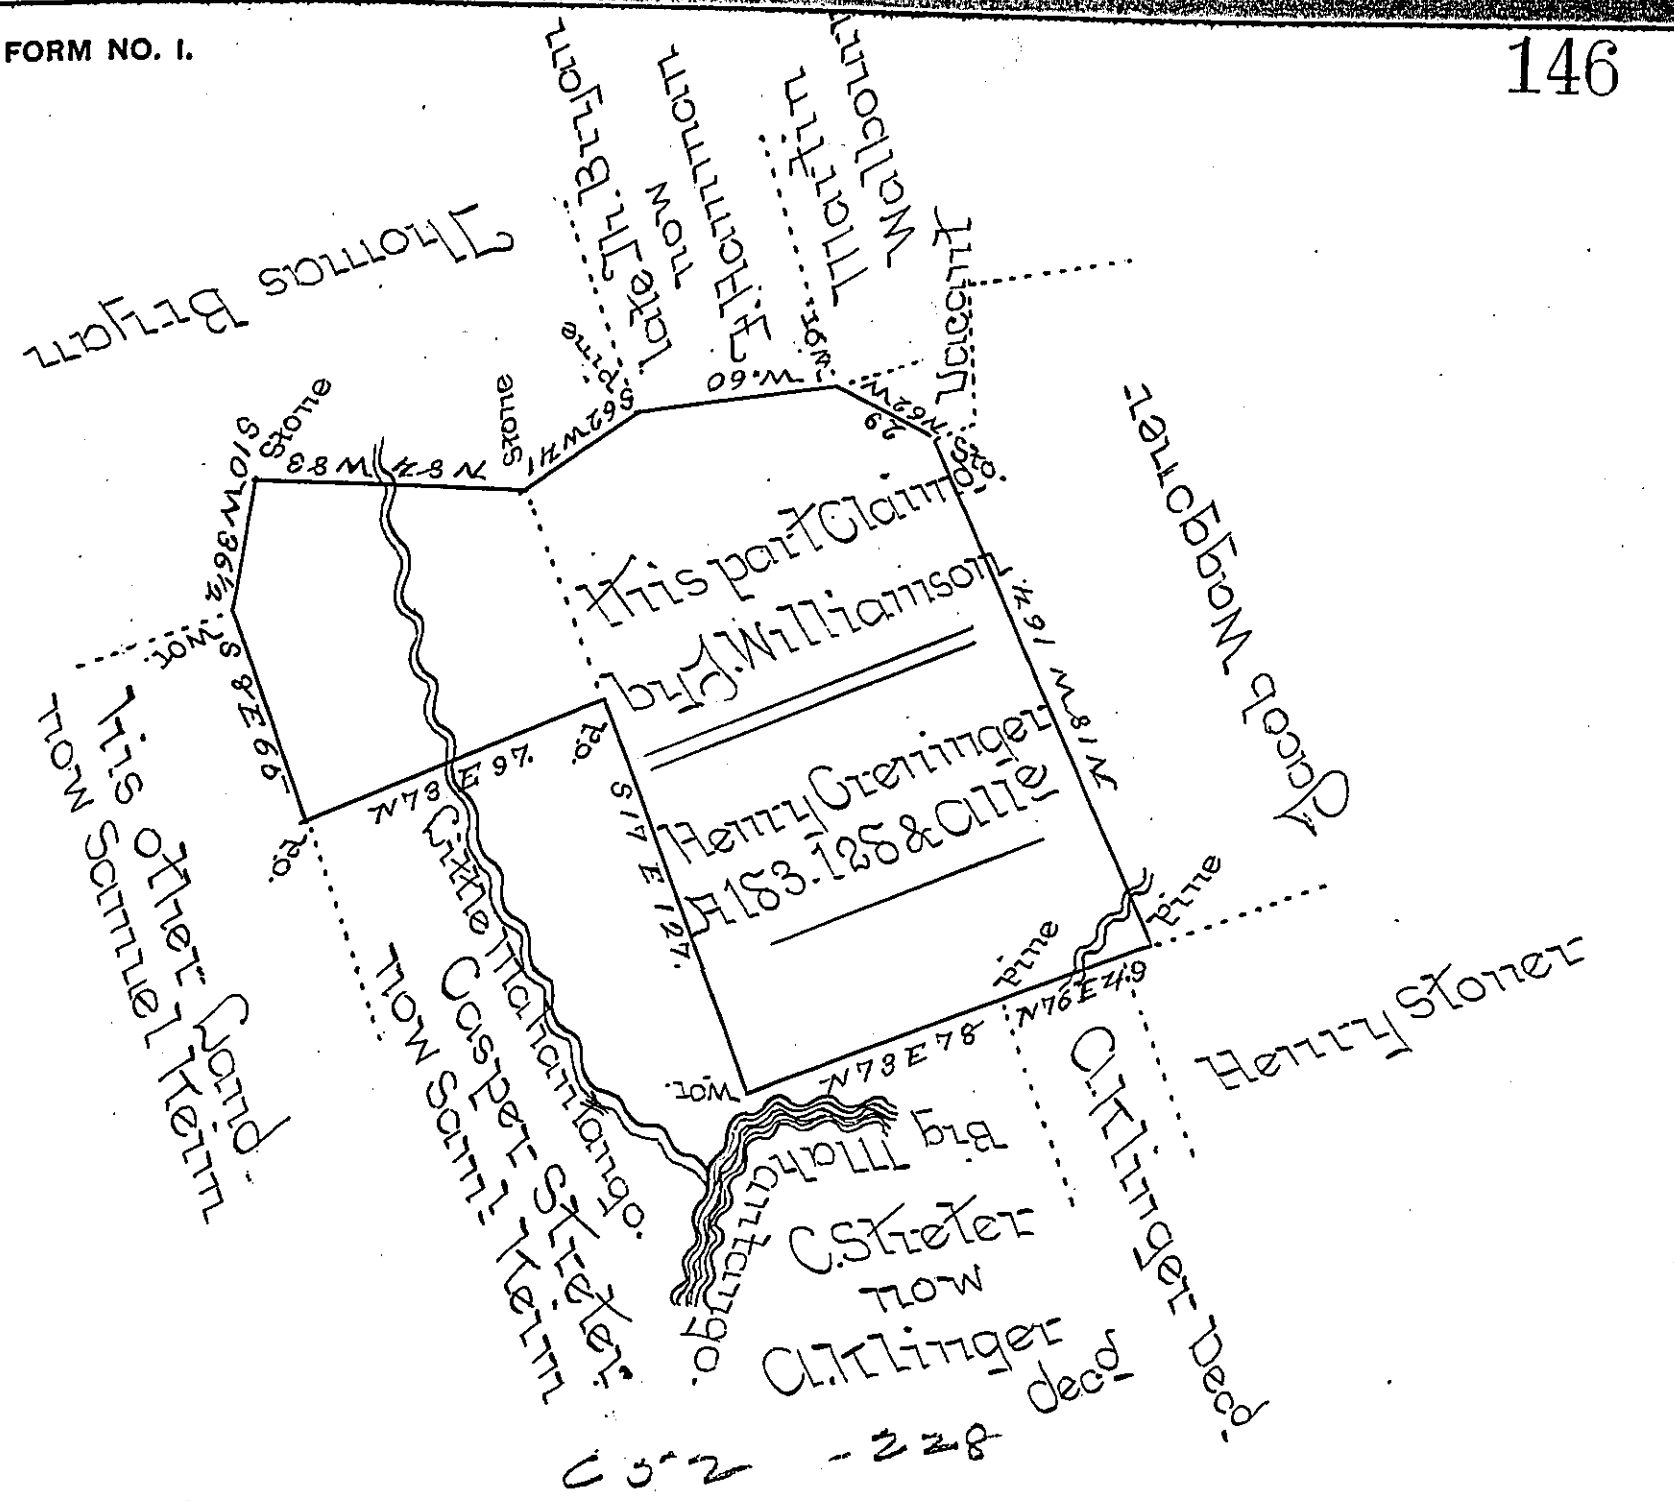

C 3-2 - 228

By Virtue of a Warrant Granted to Henry Greninger dated the third day of March A.D. 1803. Survey'd on the eighth day of July following. The above described Tract or piece of Land Situate in Mahantango Township Berks County, Containing One hundred and eighty three Acres, one hundred and twenty eight perches and Allowance of six P. Cent for Roads &c.

N.B on the above Tract of Land the whole Improvement consists of Meadow and Upland, part of an Orchard and a house not occupied.

[Part of the above Tract of Land as dotted off Claimed by James Williamson in Right of Improvement and at present Resides on it]

To Samuel Cochran Esq:
Surveyor General

September 27 1803.
P. Henry M. Richards D.S.

IN TESTIMONY that the above is a copy of the original remaining on file in the Department of Internal Affairs of Pennsylvania, made conformably to an Act of Assembly approved the 16th day of February, 1833, I have hereunto set my Hand and caused the Seal of said Department to be affixed at Harrisburg, this Second day of August 1898.

James W. Latta

Secretary of Internal Affairs.