FORM NO. I.

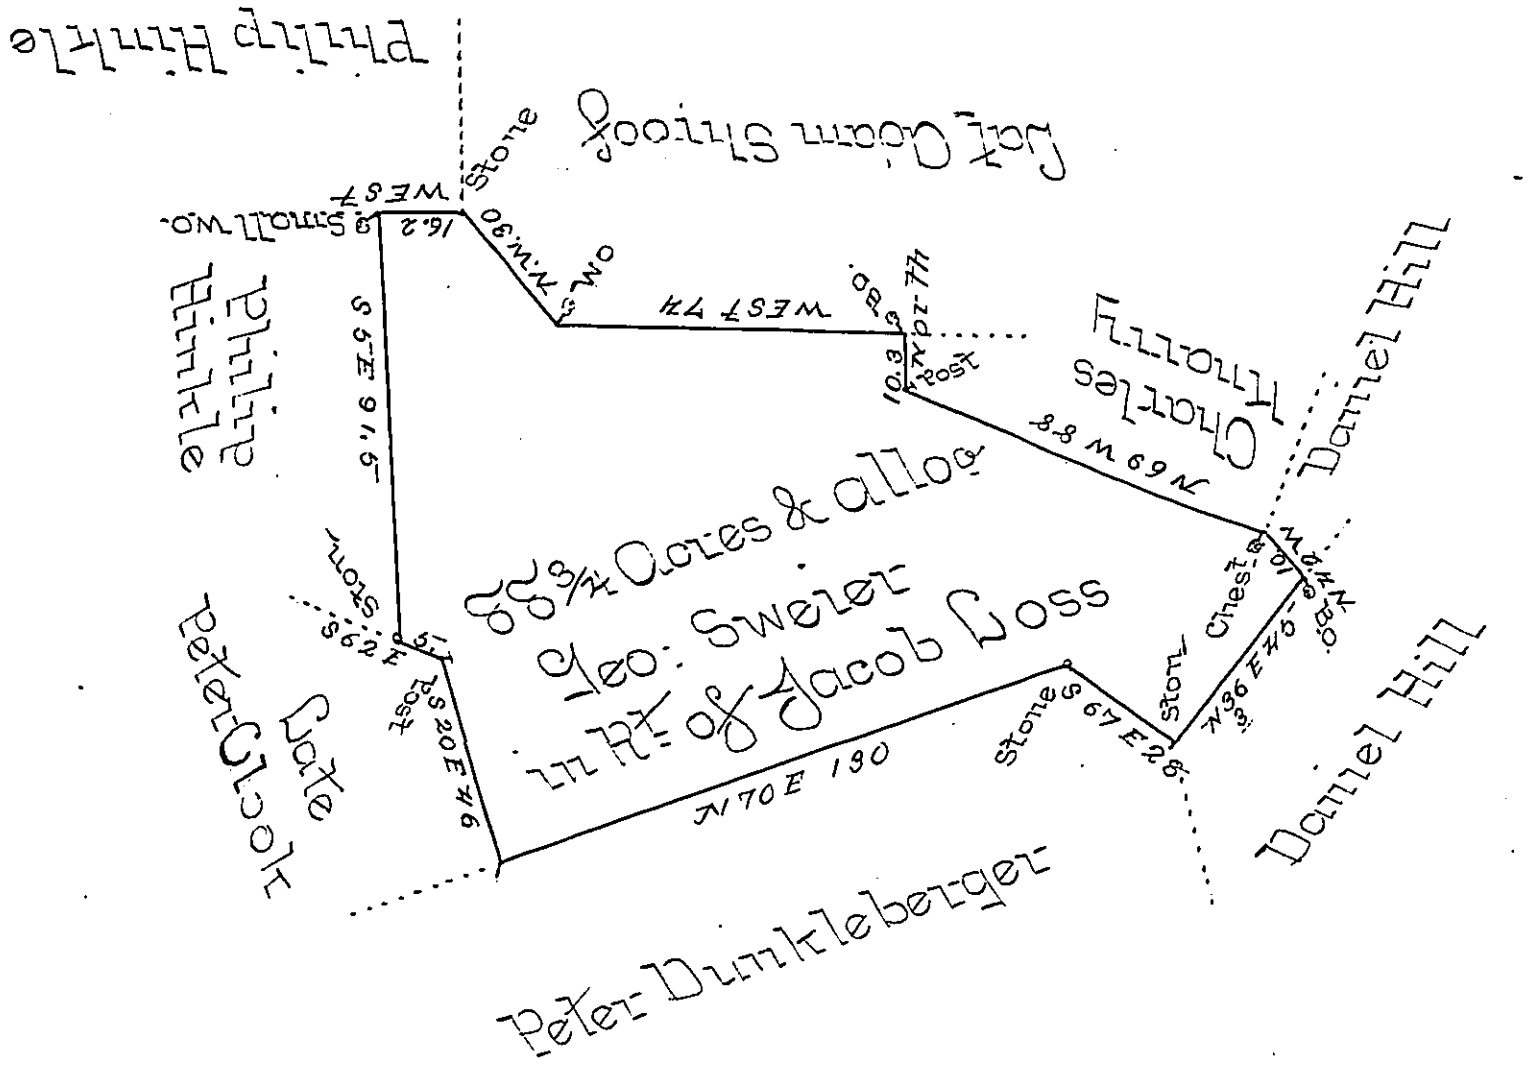

Draught of a Tract of Land Situate in Windsor Township Berks County Containing Eighty Eight Acres and 131 Perches and the Allowance of Six P Cent part of a Larger Tract Originally Surveyd unto Jacob Loss by Virtue of a Warrant Dated the Thirtieth day of April 1765 and Sold unto George Sweier as it will Appear by his Conveyance this 6. day of August 1785.
N.B. the above is part of 172 5/8 Acres & allowce
& 85
Total 257 5/8

Henry Vanderslice

IN TESTIMONY that the above is a copy of the original remaining on file in the Department of Internal Affairs of Pennsylvania, made conformably to an Act of Assembly approved the 16th day of February, 1833, I have hereunto set my Hand and caused the Seal of said Department to be affixed at Harrisburg, this sixth *day of* September *1898.*

James W. Latta

Secretary of Internal Affairs.