FORM NO. I.

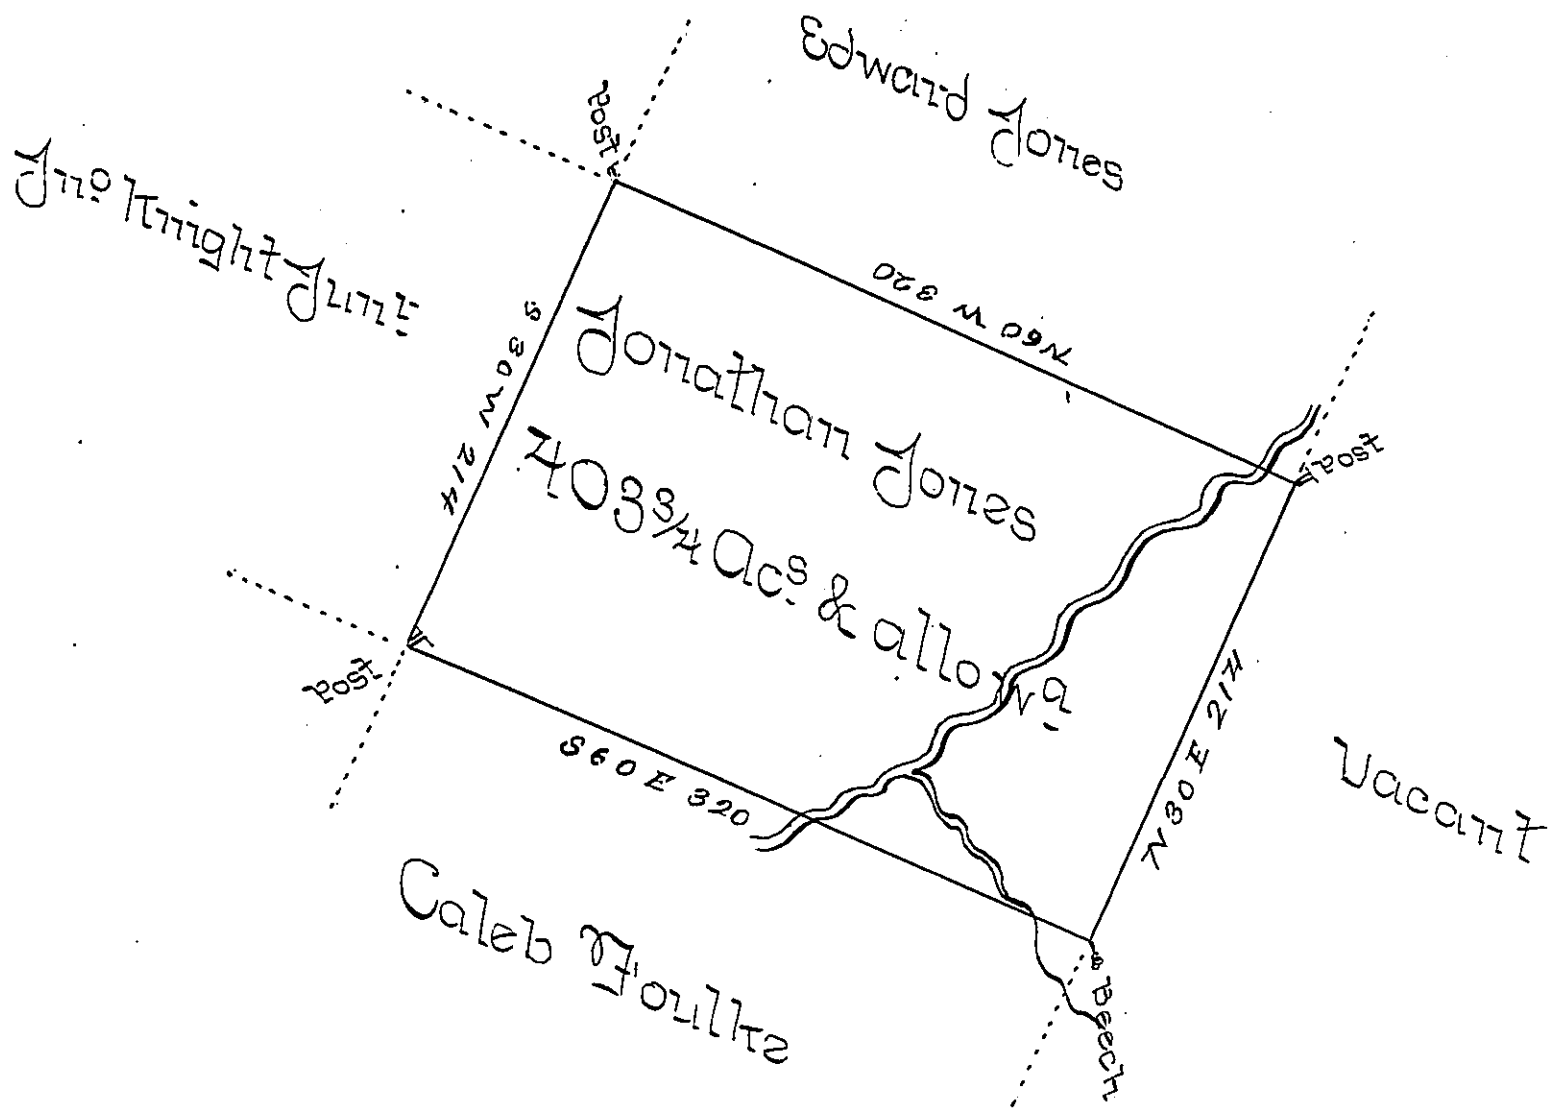

A Draught of a Tract of Land Called _____ Situate Adjoining Lands of Edward Jones & others in Muncy Township, Northumberland County, Surveyd on the Sixth day of October 1854 For Jonathan Jones by Virtue of his Warrant bearing date the Eighth day of July 1854 Containing Four Hundred and Three Acres and Three Quarters, with the allowance of Six P.C. for Roads &c

Jno A. Wallis D.S.

To John Butters Esq.
Surveyor Genl. -

IN TESTIMONY that the above is a copy of the original remaining on file in the Department of Internal Affairs of Pennsylvania, made conformably to an Act of Assembly approved the 16th day of February, 1833, I have hereunto set my Hand and caused the Seal of said Department to be affixed at Harrisburg, this fourth *day of* October *1898.*

James W. Latta
Secretary of Internal Affairs.