FORM NO. I.

58

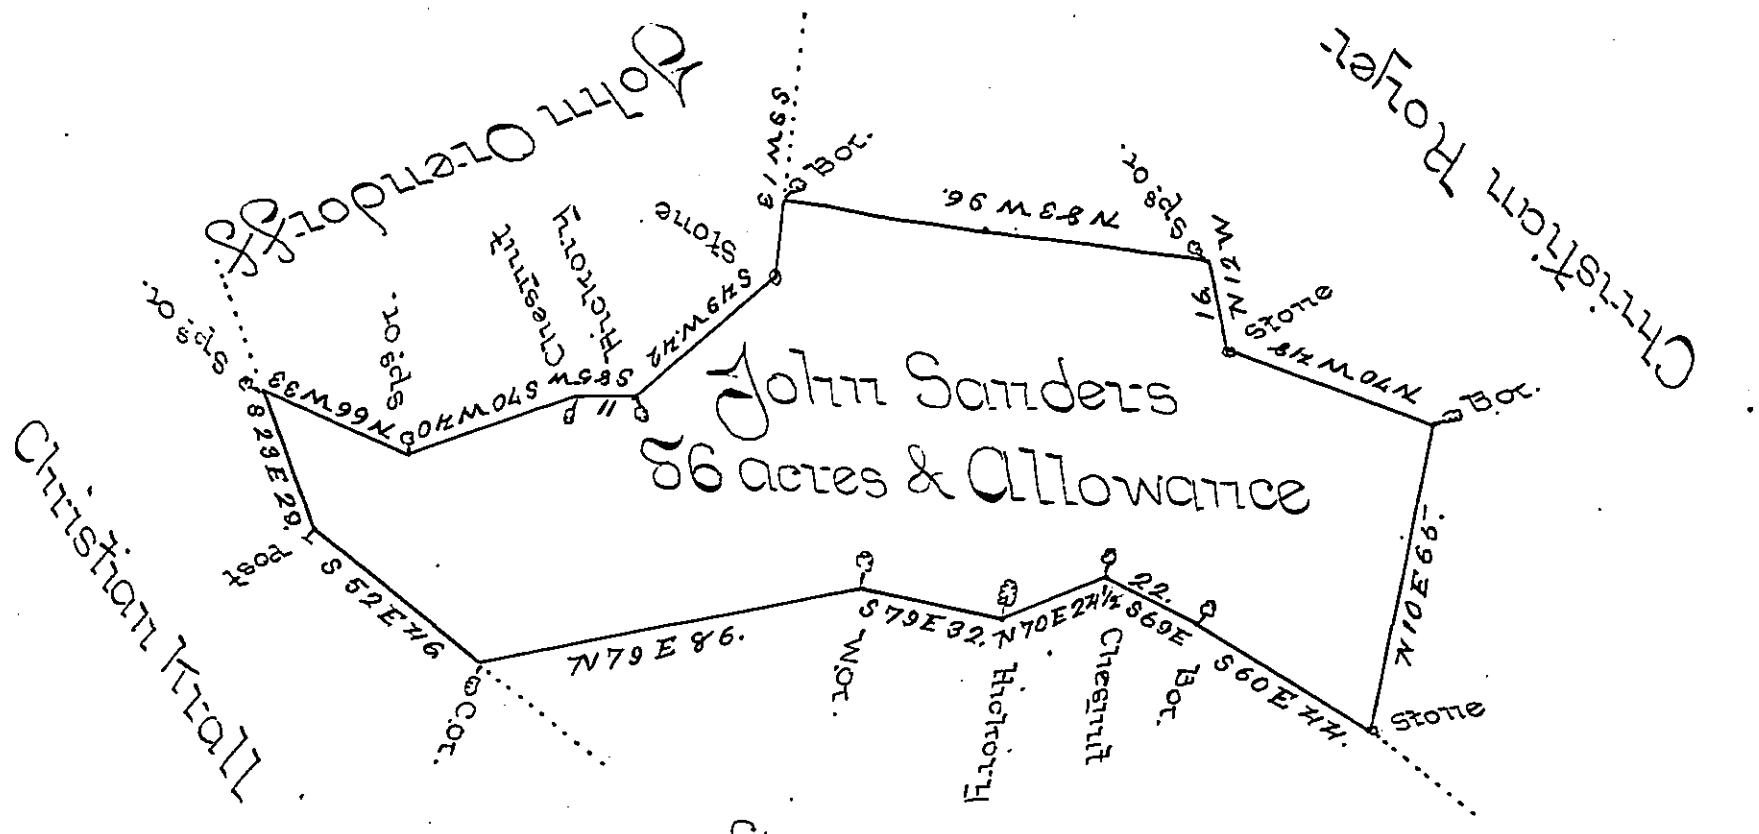

By Virtue of a Warrant Dated the fourteenth Day of March 1750 Surveyed the 15th day of April 1755 To John Sanders in Right of Daniel Clark The Above Described Tract of Land Being apart of a Larger Tract Situate in Elizabeth Township Lancaster County Containing Eighty Six Acres and the Allowance of Six pr Cent for Roads &c

Thomas Clark

To John Sutters Esquire
Surveyor General of Pennsylvania

IN TESTIMONY that the above is a copy of the original remaining on file in the Department of Internal Affairs of Pennsylvania, made conformably to an Act of Assembly approved the 16th day of February, 1833, I have hereunto set my Hand and caused the Seal of said Department to be affixed at Harrisburg, this 21st *day of* November *1898.*

James W. Latta

Secretary of Internal Affairs.