FORM No. 1.

273

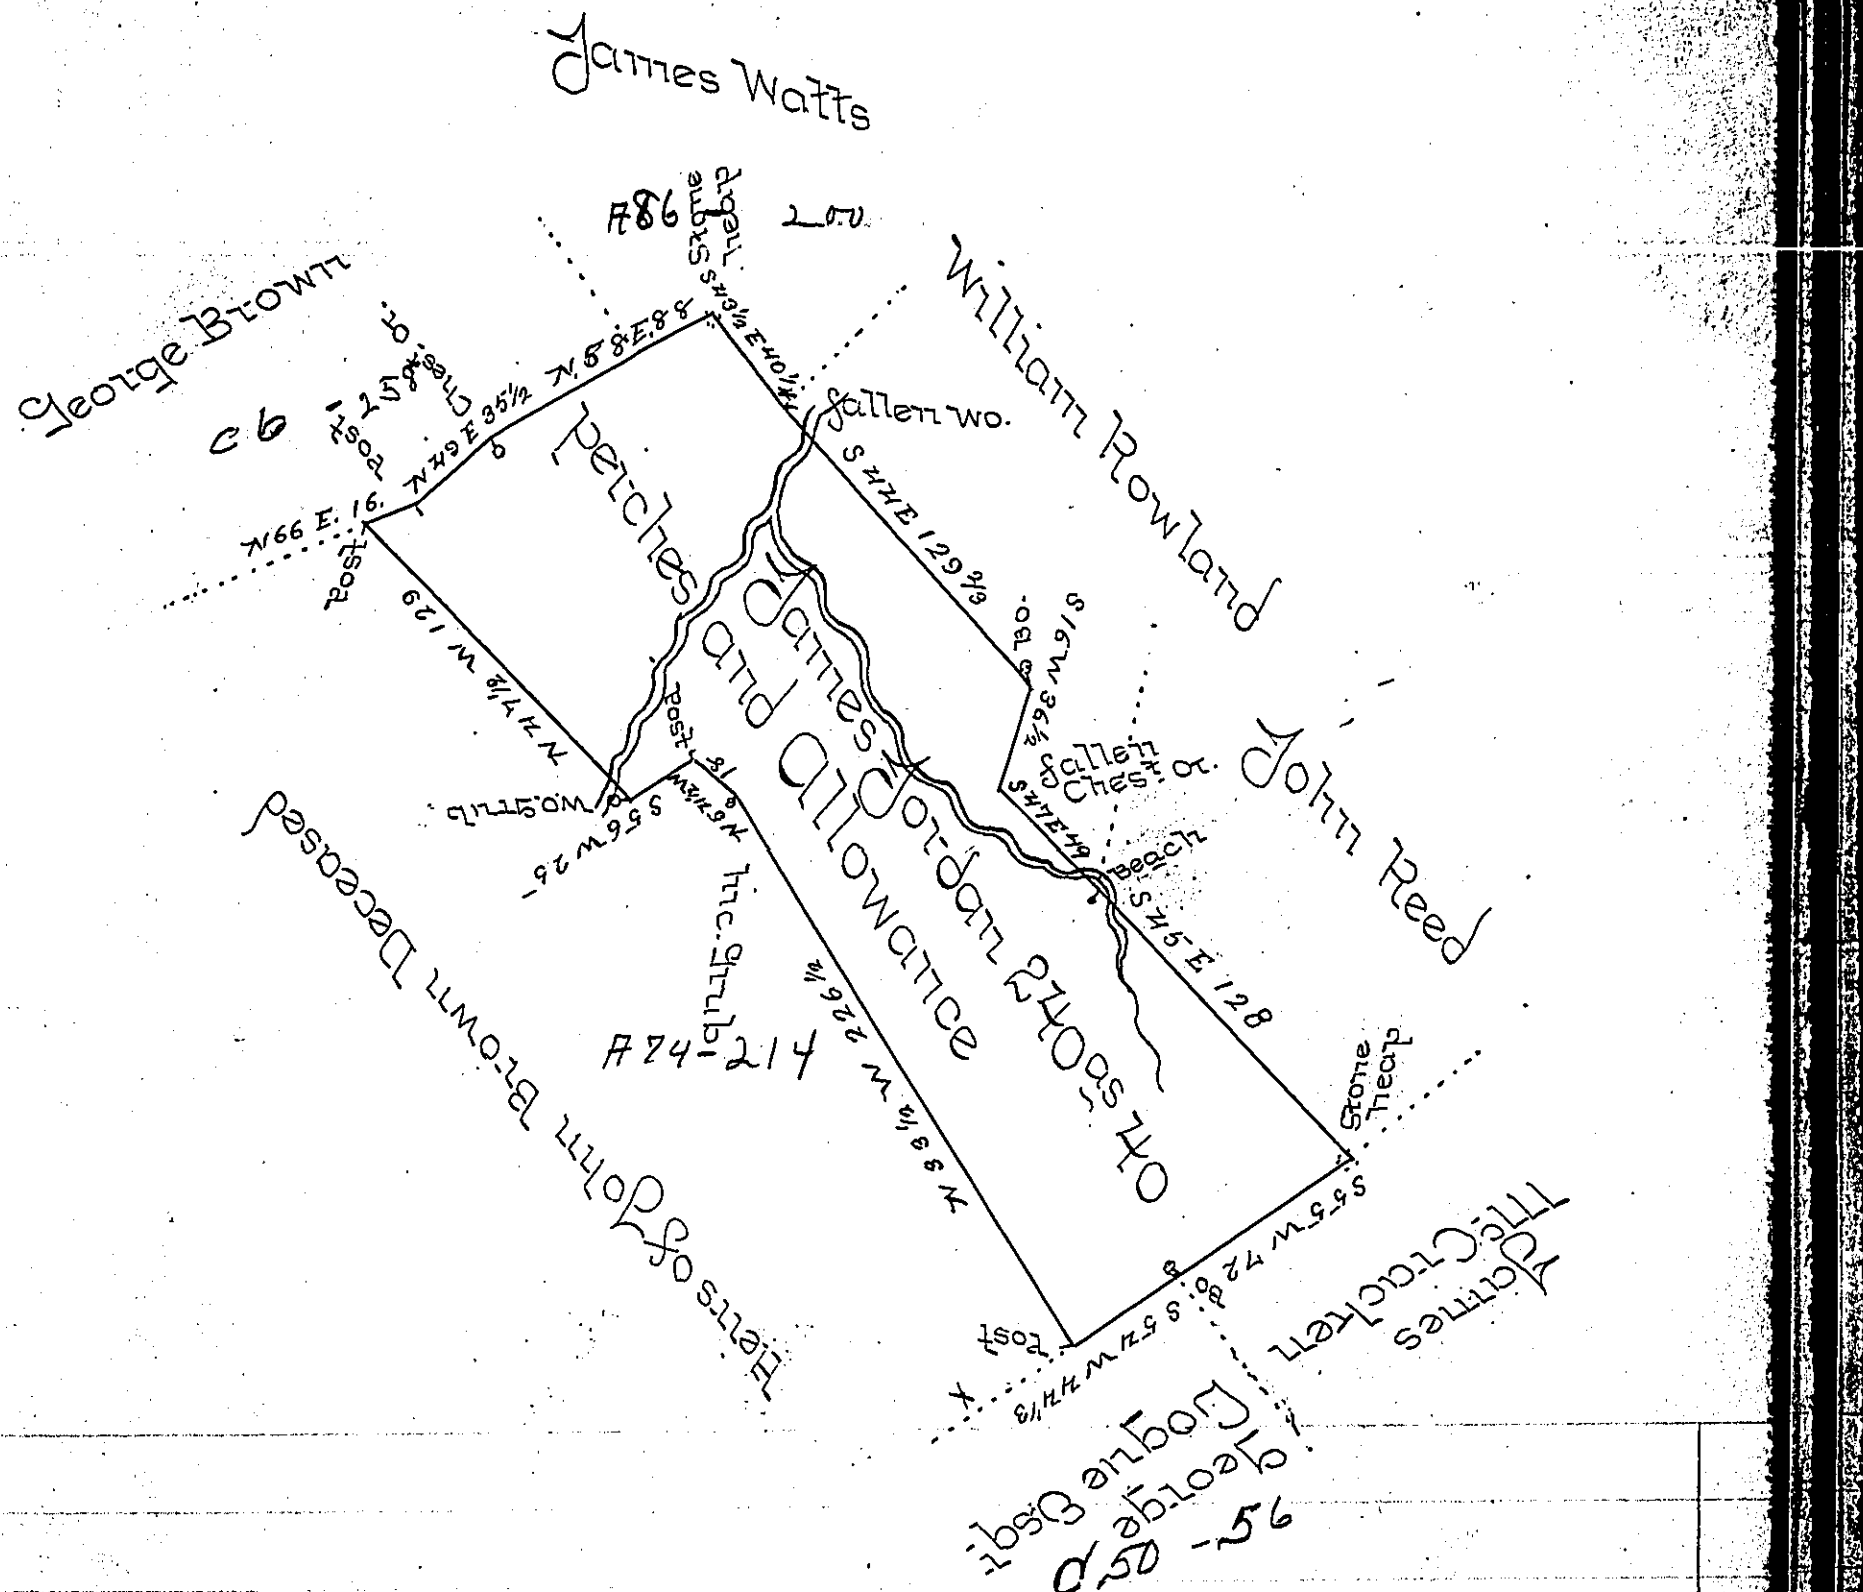

The Draught of a Tract of Land Situate in Tyborne Township Cumberland County Containing Two Hundred and forty Acres and 40 Perches and Allowance of Six per Cent for Roads &c. Surveyed the 23rd Day of June 1796 in pursuance of a Warrant Granted to John Jordan Dated the 17th Day of May 1755

P Sam.l Lyon Ds.

To Daniel Brodhead Esquire
Surveyor General of Pennsylvania

IN TESTIMONY that the above is a copy of the original remaining on file in the Department of Internal Affairs of Pennsylvania, made conformably to an Act of Assembly approved the 16th day of February, 1833, I have hereunto set my Hand and caused the Seal of said Department to be affixed at Harrisburg, this first *day of* November *1898.*

DEPARTMENT OF INTERNAL AFFAIRS PENNSYLVANIA

James W. Latta
Secretary of Internal Affairs.