FORM No. 1.

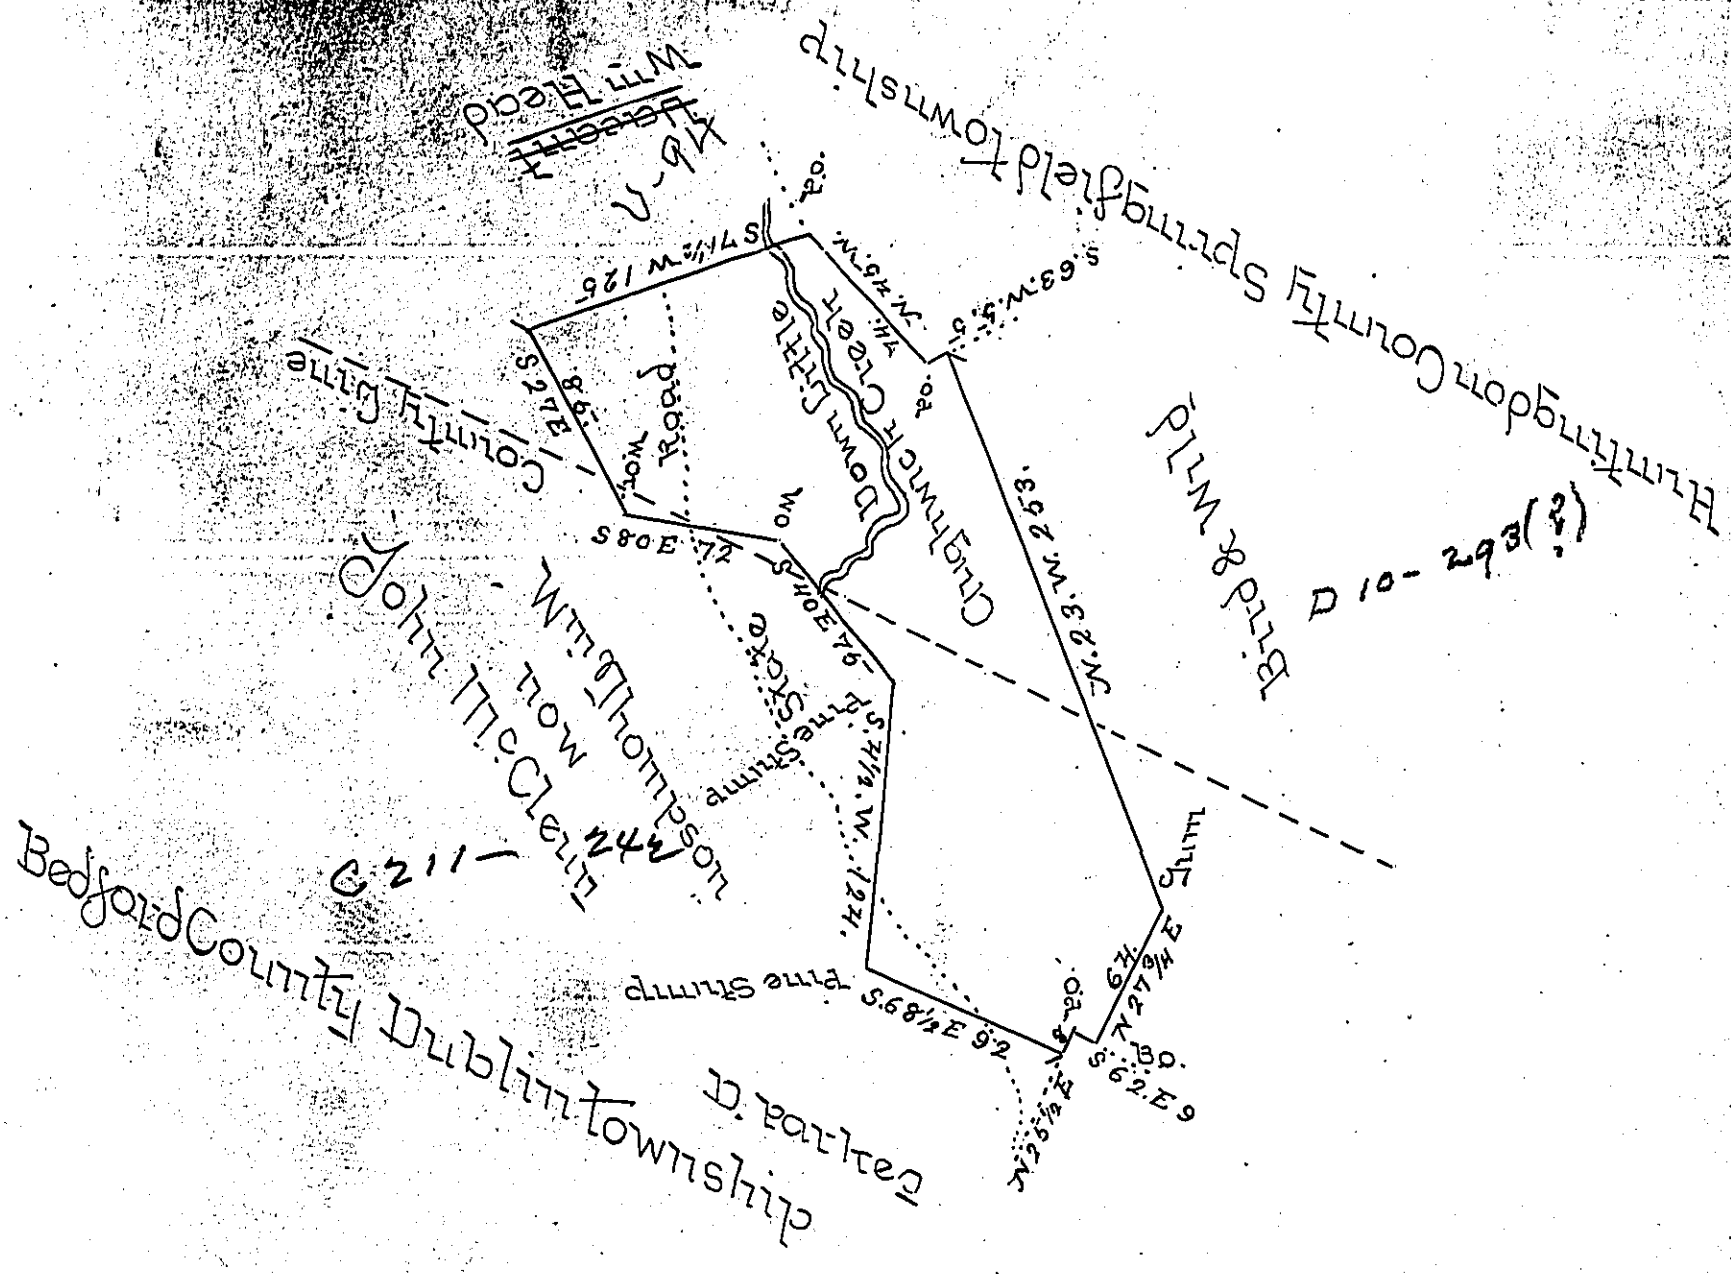

Situate partly in Springfield Township Huntingdon County and partly in Dublin Township Bedford County Containing Two hundred Nineteen Acres & Allowance of Six per Cent &c. Surveyed the 23rd day of August 1842 In pursuance of a Warrant granted to Jesse Head Dated the 10th day of Nov. 1792

P. W. Reed D.S.

To Jacob Sallade Esq.
Surveyor General

IN TESTIMONY that the above is a copy of the original remaining on file in the Department of Internal Affairs of Pennsylvania, made conformably to an Act of Assembly approved the 16th day of February, 1833, I have hereunto set my Hand and caused the Seal of said Department to be affixed at Harrisburg, this Third *day of* January *1899.*

James W. Latta
Secretary of Internal Affairs.