FORM No. I.

130

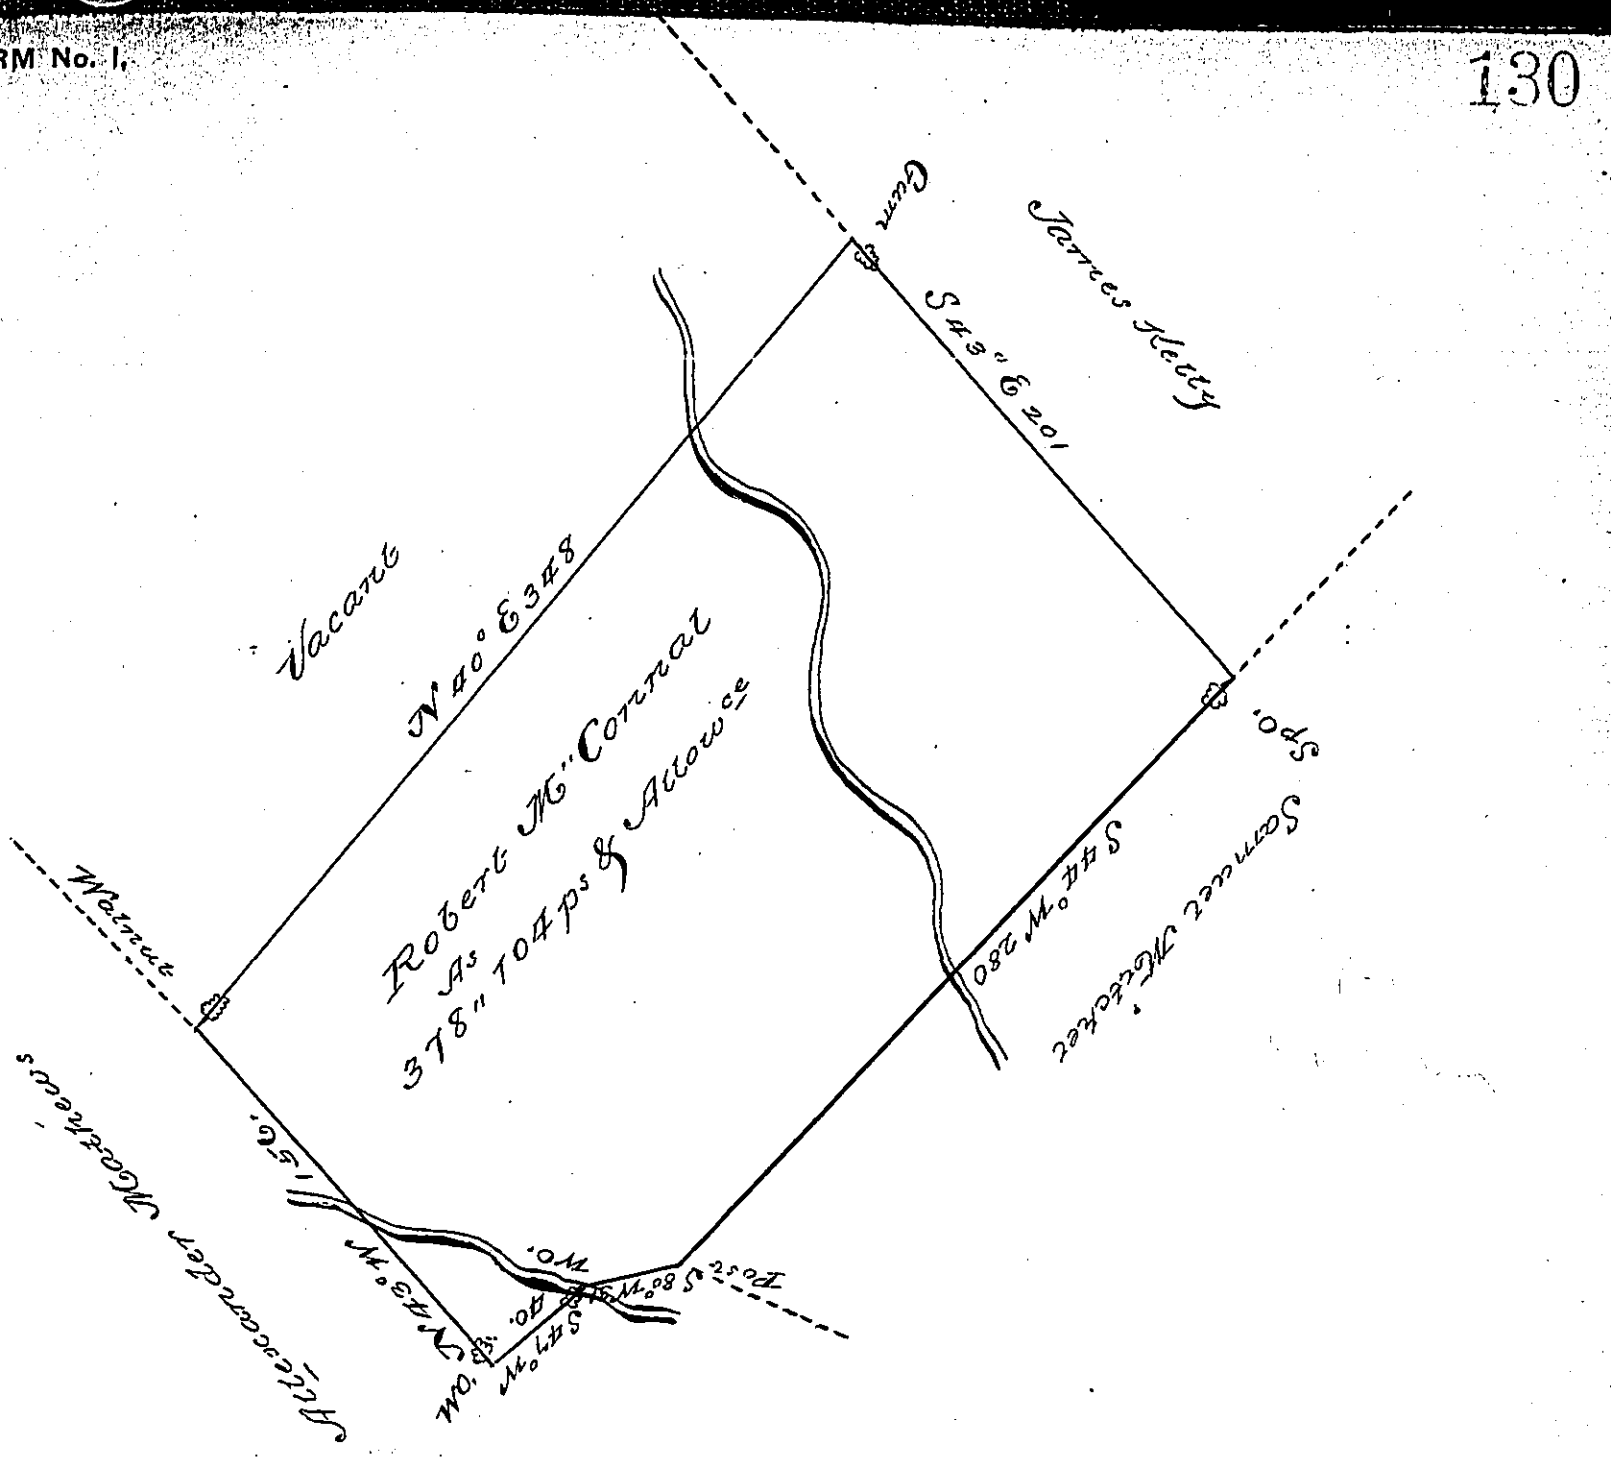

A Draught of a Tract of Land Situate in Letter-
Kenny Township Cumberland County Containing a
Three Hundred and Seventy eight acres and one Hun-
—— (part of line missing) ———— allowance of Six a
Hores p Cent for Roads - Surveyd for Robert M'Connal
the 6th Day of March 1767 In pursuance of a Warrant
Dated Janry 20th 1767.

John Armstrong
D. S.

To John Lukens Esqr.
Surveyor General

IN TESTIMONY that the above is a copy of the original remaining on file in the Department of Internal Affairs of Pennsylvania, made conformably to an Act of Assembly approved the 16th day of February, 1833, I have hereunto set my Hand and caused the Seal of said Department to be affixed at Harrisburg, this sixth *day of* September *1898*

James W. Latta
Secretary of Internal Affairs.