See pg. 113

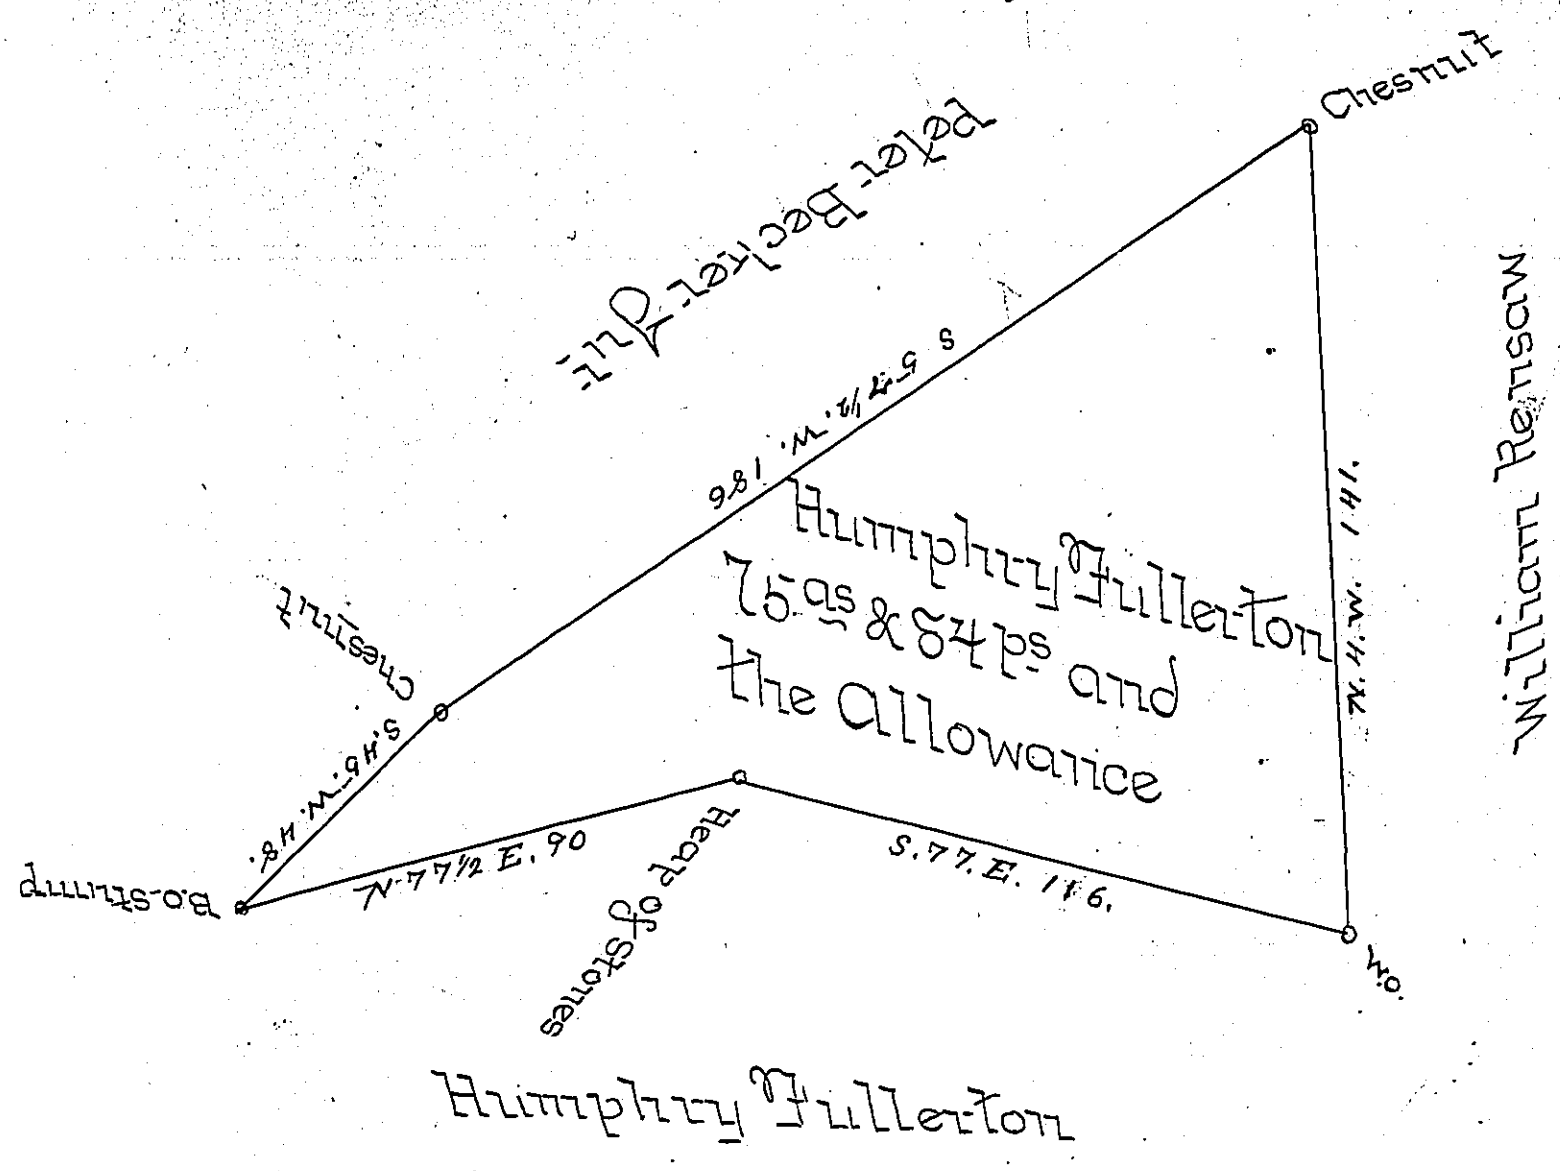

A Draught of a Tract of land Situate in Salisbury Township in the County of Lancaster Containing Seventy five Acres and eighty four perches and the usual Allowance of Six P Cent for Roads &c Surveyed by the Old lines the 3d of September 1812 in pursuance of a Warrant dated the 6th of May AD 1755 Granted to Humphry Fullerton

To Andrew Porter Esqr
Surveyor General

pr. Jacob Hibshman DS.

IN TESTIMONY that the above is a copy of the original remaining on file in the Department of Internal Affairs of Pennsylvania, made conformably to an Act of Assembly approved the 16th day of February, 1833, I have hereunto set my Hand and caused the Seal of said Department to be affixed at Harrisburg, this seventh *day of* March *1899.*

James W. Latta
Secretary of Internal Affairs.