FORM No. 1.

157

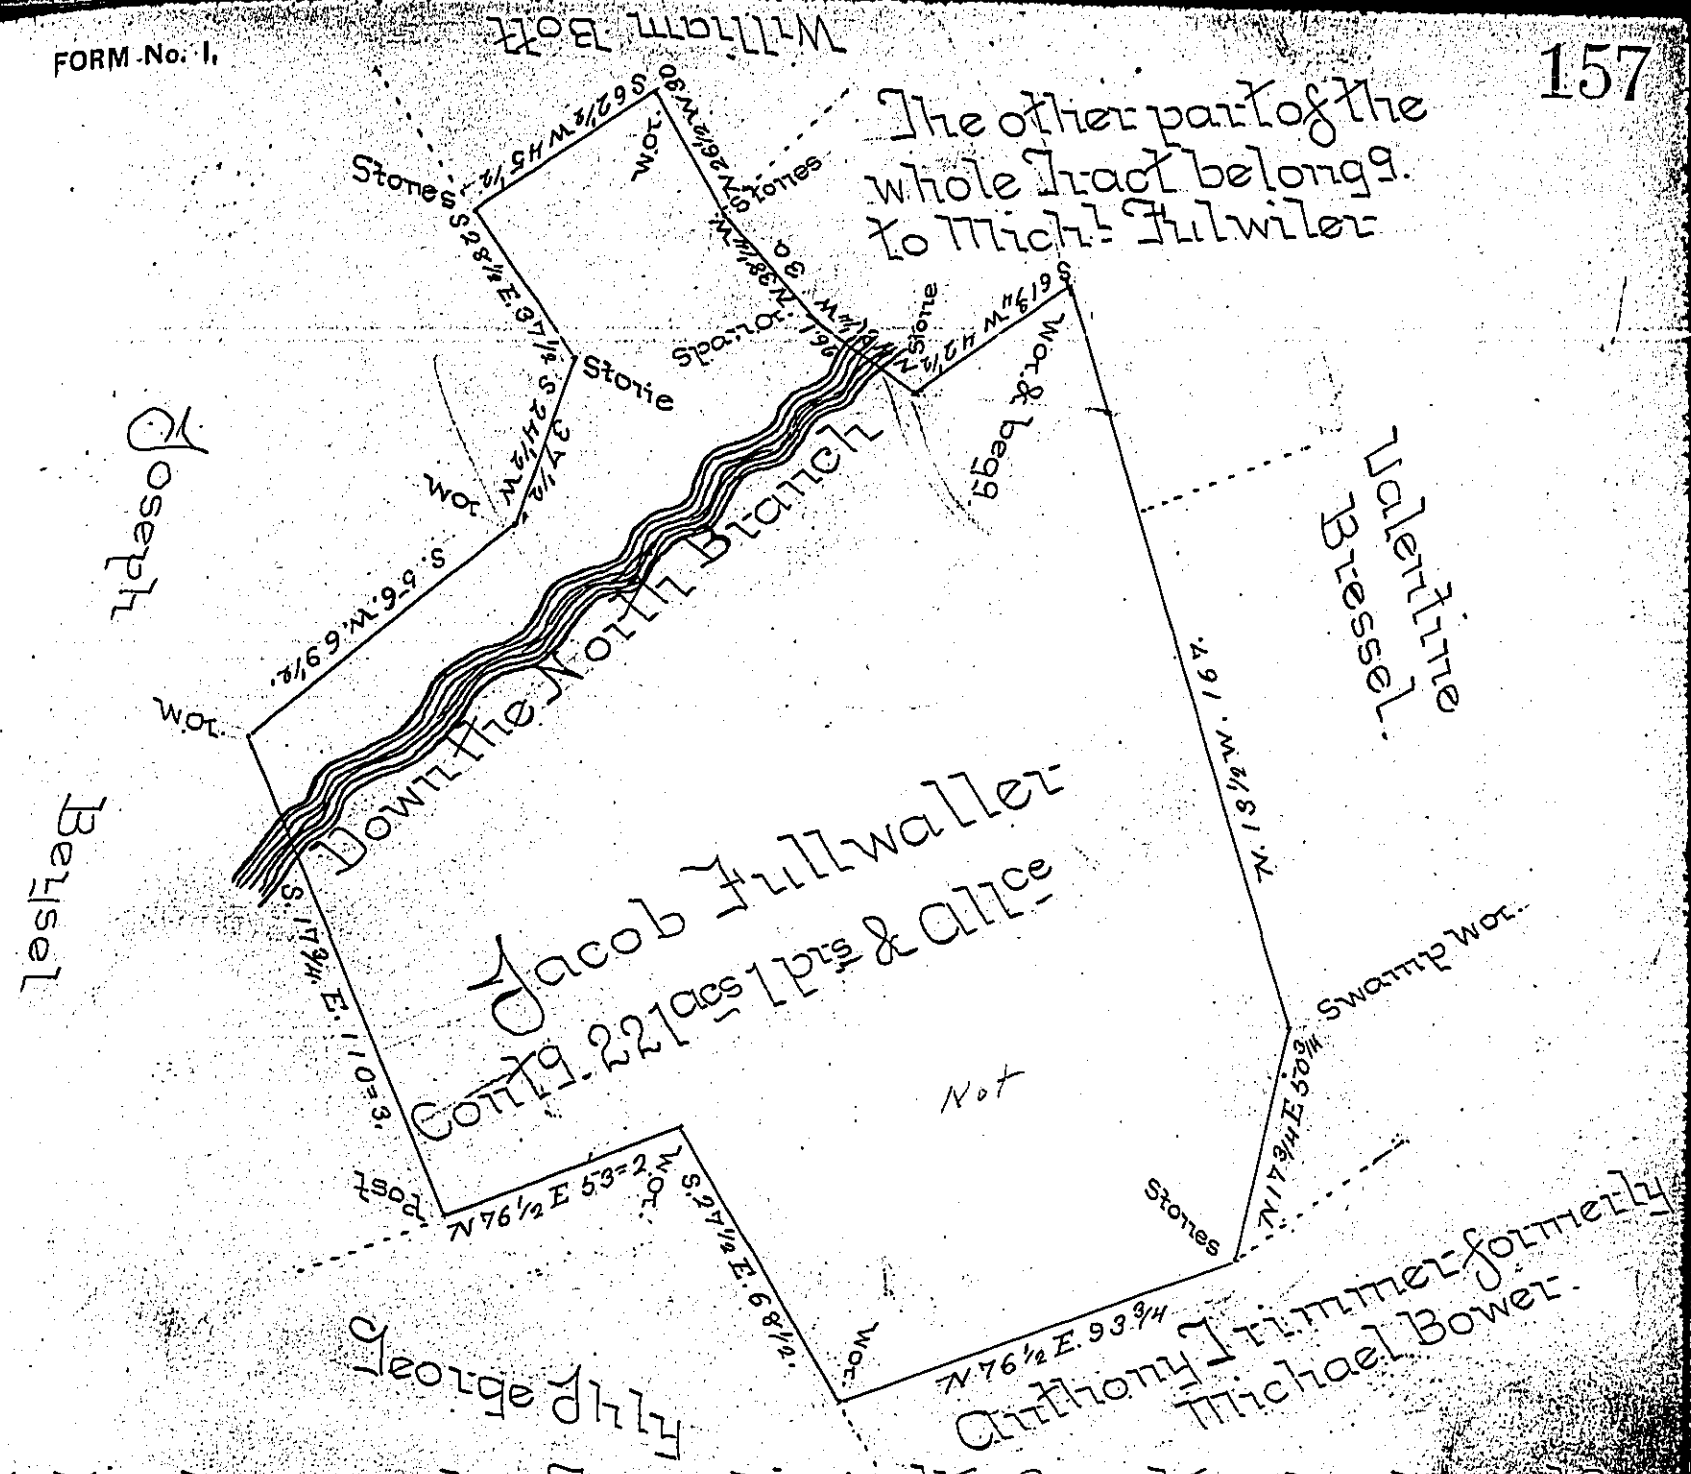

Situate in Warrington Township in the County of York Contg as above set forth 221 acs 1 prs & allce Being part of a larger tract of — of land which was originally surveyed by Charles Willtens late D.S. in pursuance of a warrant for 100 acs granted to Jacob Tillwaller bearing date the 22d day of October 1745. Resurveyed and Divided off from said larger tract on the 16th day of June 1787 by Conrad Laub D.S. under John Forsy the late D.S. and now at the request of the present Owner Frederick Wehler I am desired to Make return of the draught as calculated examined and corrected the 26th day of August A D° 1809.

N.B. This return has been Made by virtue of the Receiver Generals Warrant a copy of the Warrant cannot be found in this Office. —

To Andrew Porter Esq^r Surveyor General Lancaster Pa } per Jacob Spangler D.S.

See copy of Warrant on file 126 F. Lancaster

IN TESTIMONY that the above is a copy of the original remaining on file in the Department of Internal Affairs of Pennsylvania, made conformably to an Act of Assembly approved the 16th day of February, 1833, I have hereunto set my Hand and caused the Seal of said Department to be affixed at Harrisburg, this Seventh day of March 1899.

DEPARTMENT OF INTERNAL AFFAIRS PENNSYLVANIA

James W. Latta
Secretary of Internal Affairs.