FORM No. 1.

C.121-19 158

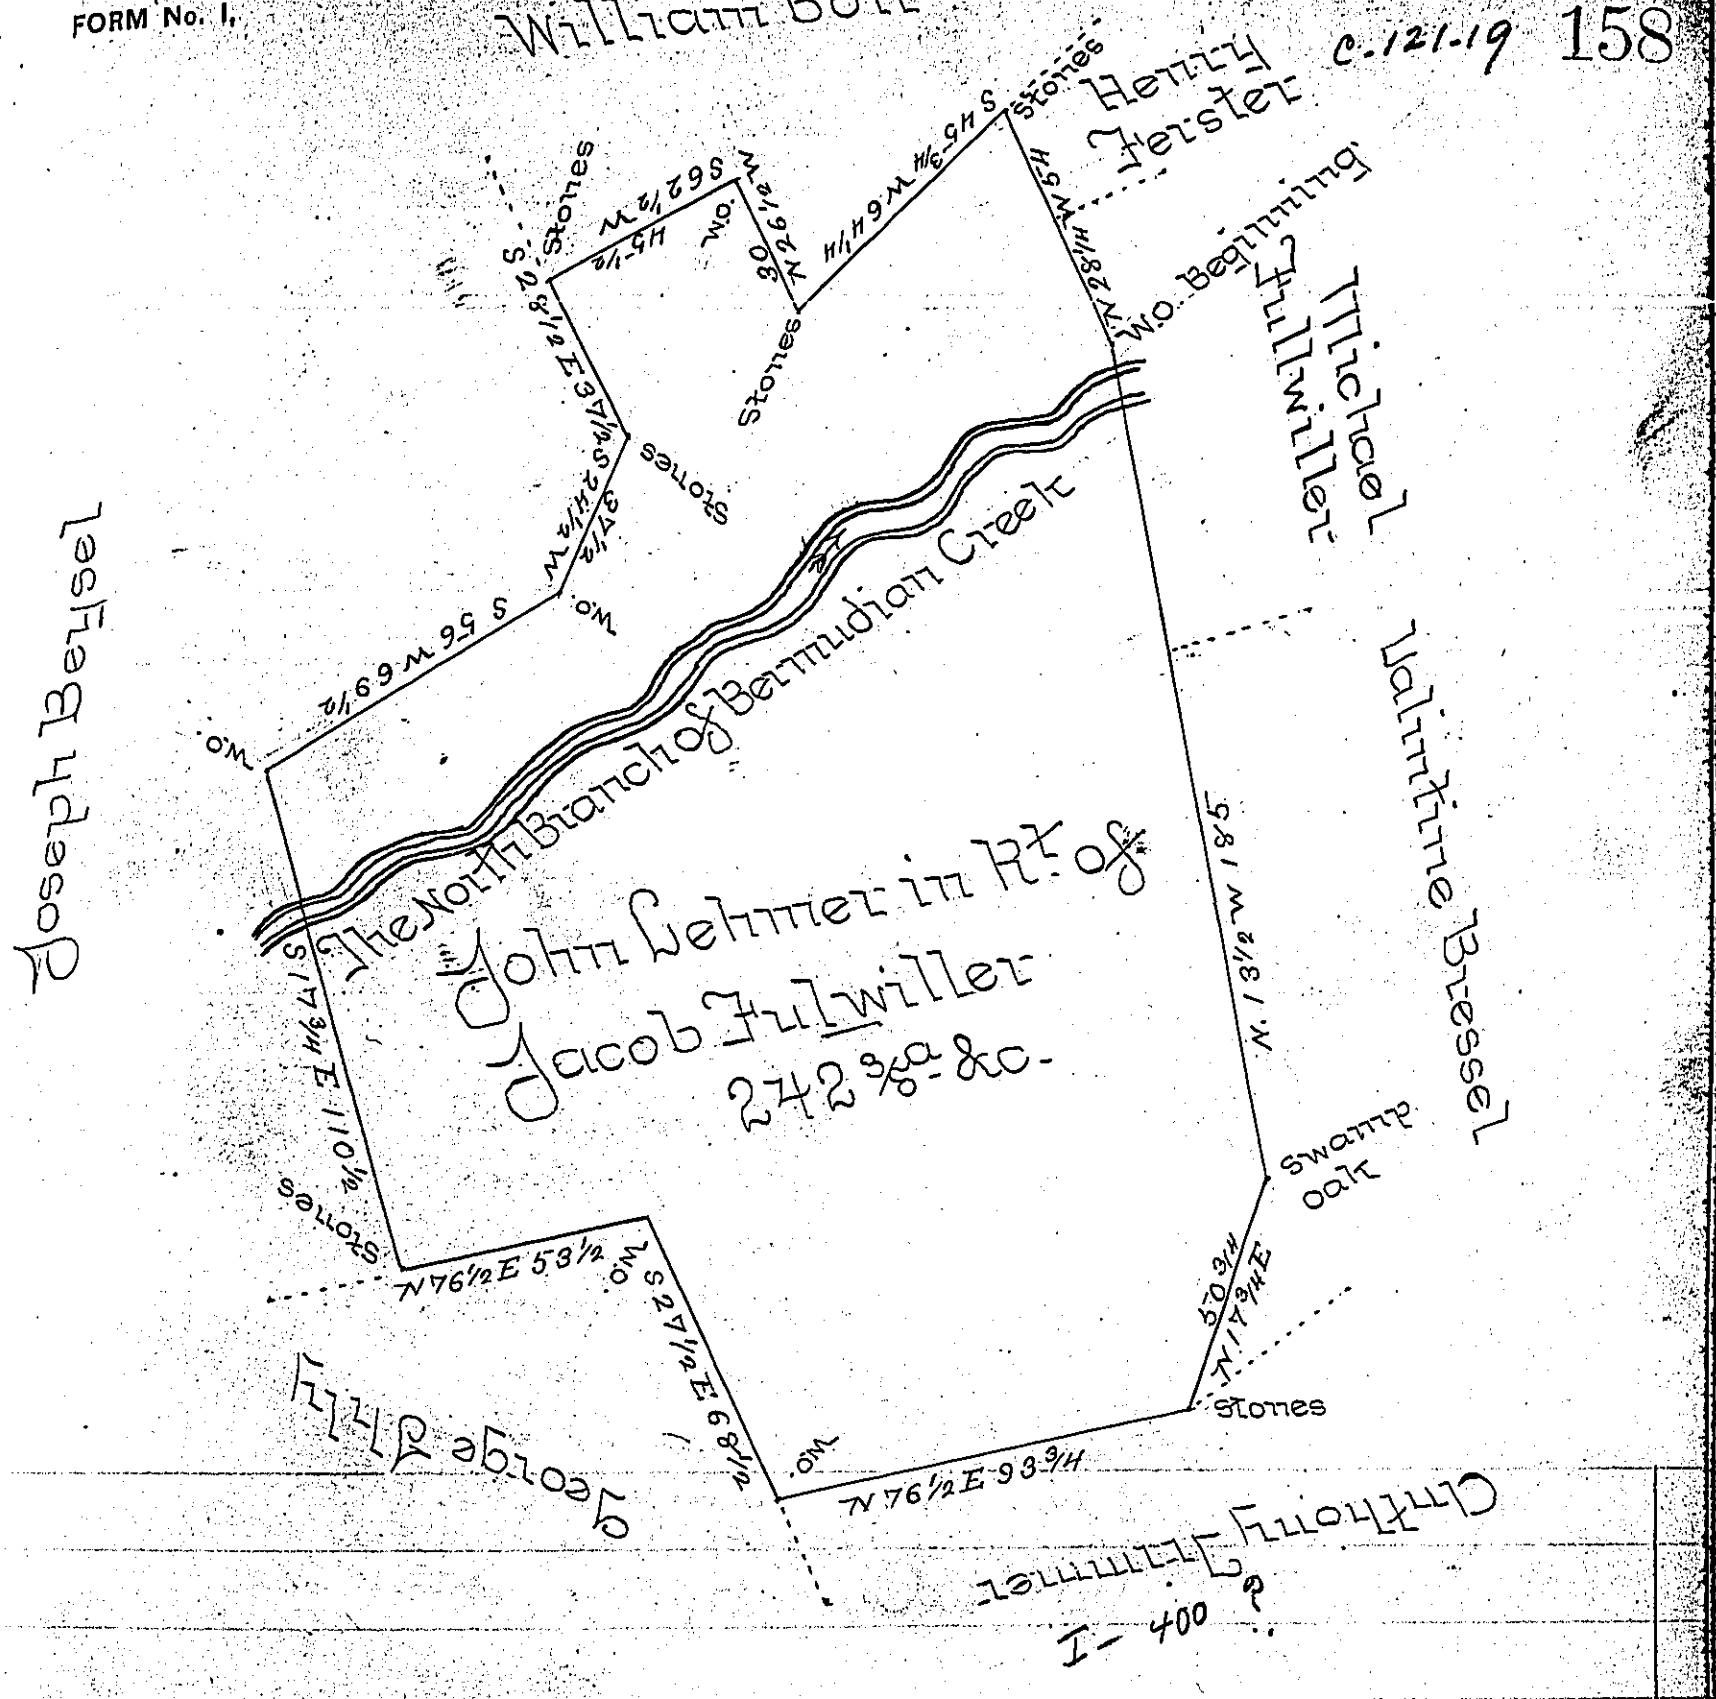

A Draught of a Tract of Land Situate in Warrington Township in the County of York Surveyed the 16th day of June to John Schriver in Pursuance of a Warrant to Jacob Hillwiller Dated the 22d day of October 1745 Containing Two hundred & Forty Two Acres & Three Eighths and the usual Allowance of Six P.Ct for Roads &c. See copy of Wt No. 126 F. in Lancaster county on file -

To John Lukens Esq.
Surveyor General -

John Forsyth D.S.

IN TESTIMONY that the above is a copy of the original remaining on file in the Department of Internal Affairs of Pennsylvania, made conformably to an Act of Assembly approved the 16th day of February, 1833, I have hereunto set my Hand and caused the Seal of said Department to be affixed at Harrisburg, this Seventh *day of* March *1899.-*

James W. Latta
Secretary of Internal Affairs.