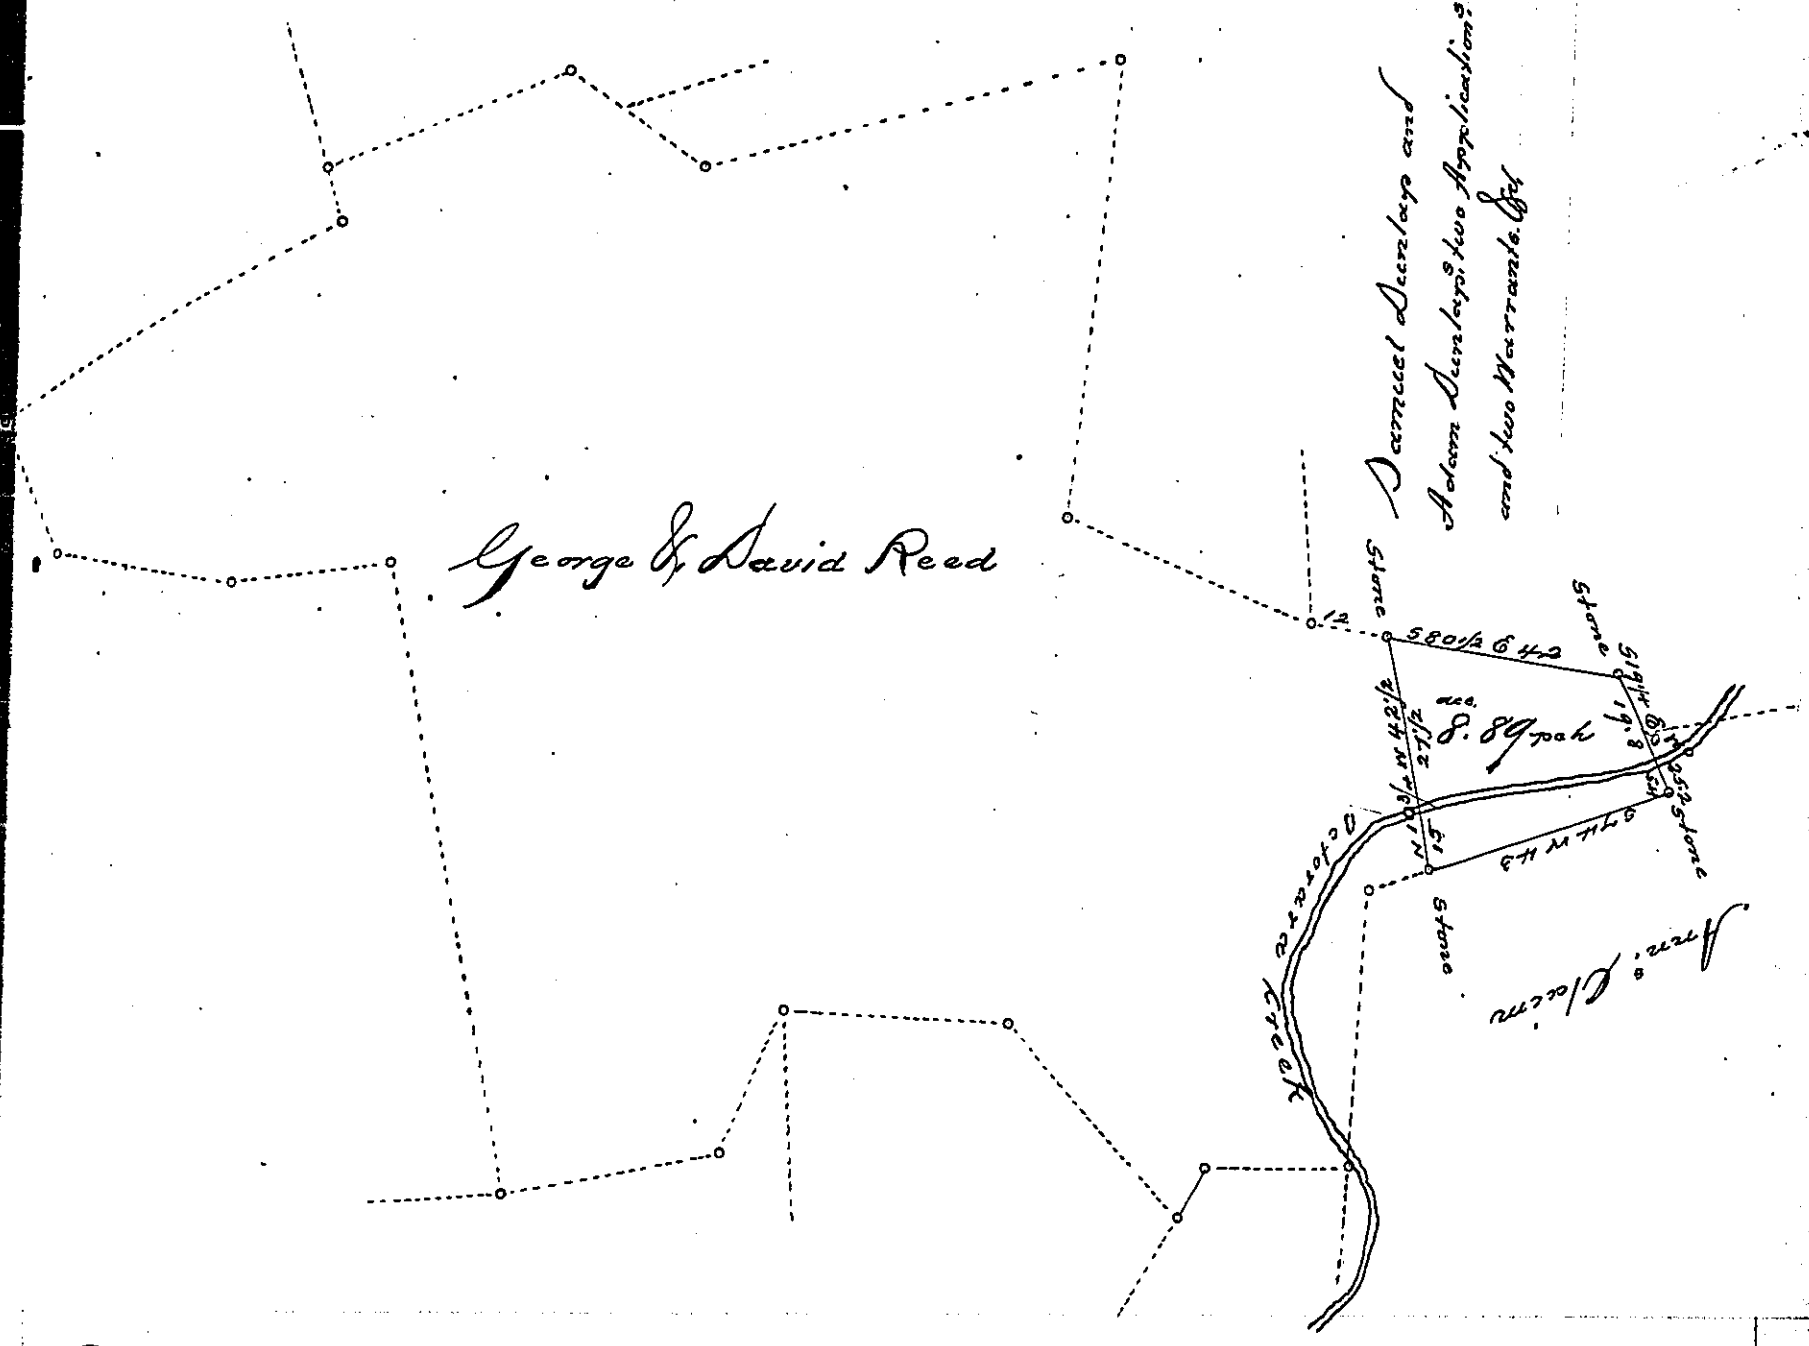

The above Draught made with the black lines. Contain 8 acres 89 perches and the usual allowance of six per Cent for Roads &c. Situated in Bart Township Lancaster County and is the East part of 171 acres. Surveyed formerly for George & David Reed, in pursuance of two Warrants granted to George Reed dated 4th. September 1754. The dotted lines represent the other part, and now resurveyed April 20th. 1836.

By

James Laswell D. S.

To Jacob Spangler Esq.
Surveyor General Penna

IN TESTIMONY that the above is a copy of the original remaining on file in the Department of Internal Affairs of Pennsylvania, made conformably to an Act of Assembly approved the 16th day of February, 1833, I have hereunto set my Hand and caused the Seal of said Department to be affixed at Harrisburg, this sixth day of June 1899.

James W. Latta
Secretary of Internal Affairs.