FORM No. 1.



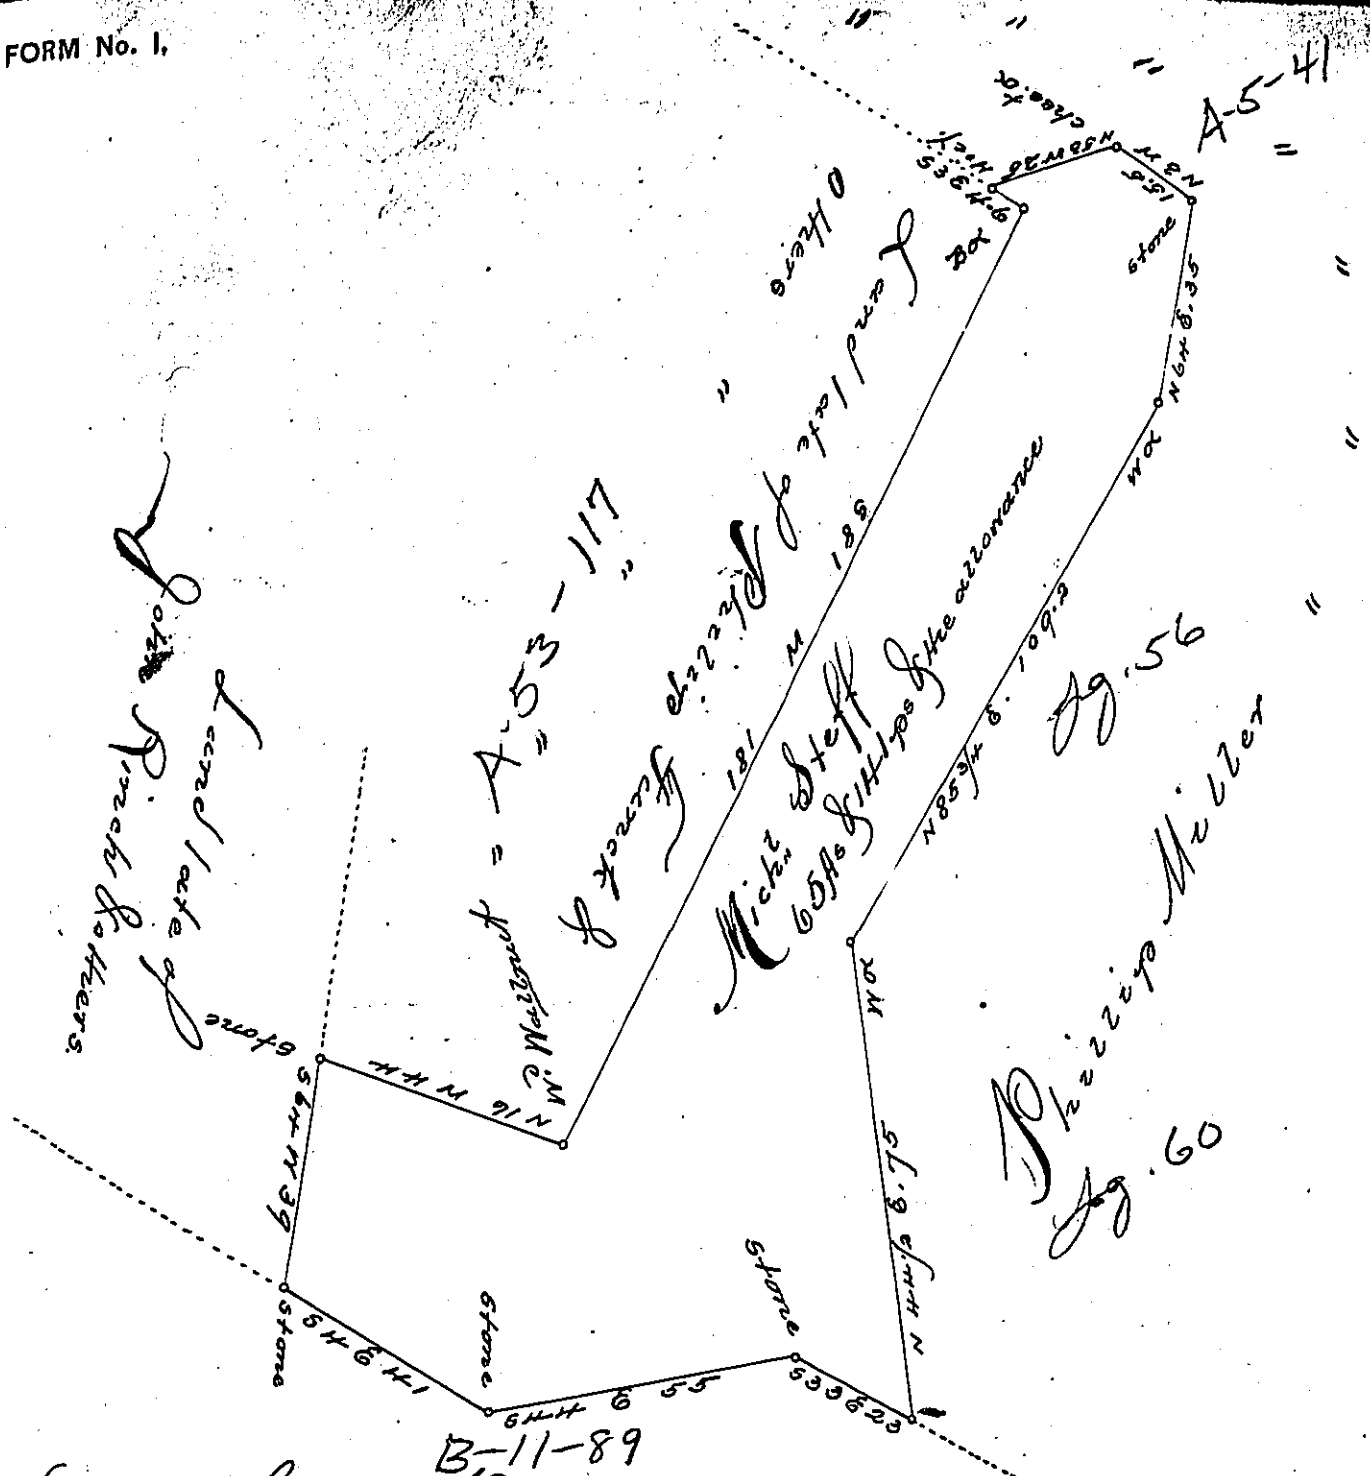


Land late of Henry Kernnan now
Daniel Allebach

A Draught of a piece or Tract of Land situate in Brecknock Township Lancaster County, Containing 65 As & 141 ps. and the usual Allowance of six p Cent for Roads &c. Surveyed the 12th day of April 1788 for Michael Steff, By Virtue of a Warrant dated the 8th day of March A.D. 1788.

P. H Ream. D.S.

To Daniel Brodhead
Surveyor General

I approve of the above Return and to be accepted in the Surveyor Generals Office &c. Augt. 24th 1809

Jacob Hibshman D.S.

To Andrew Porter
S.G.

*IN TESTIMONY that the above is a copy of the original remaining on file in the Department of Internal Affairs of Pennsylvania, made conformably to an Act of Assembly approved the 16th day of February, 1833, I have hereunto set my Hand and caused the Seal of said Department to be affixed at Harrisburg, this* fourth *day of* July *1899.*

James W. Latta
*Secretary of Internal Affairs.*