FORM No. 1

261

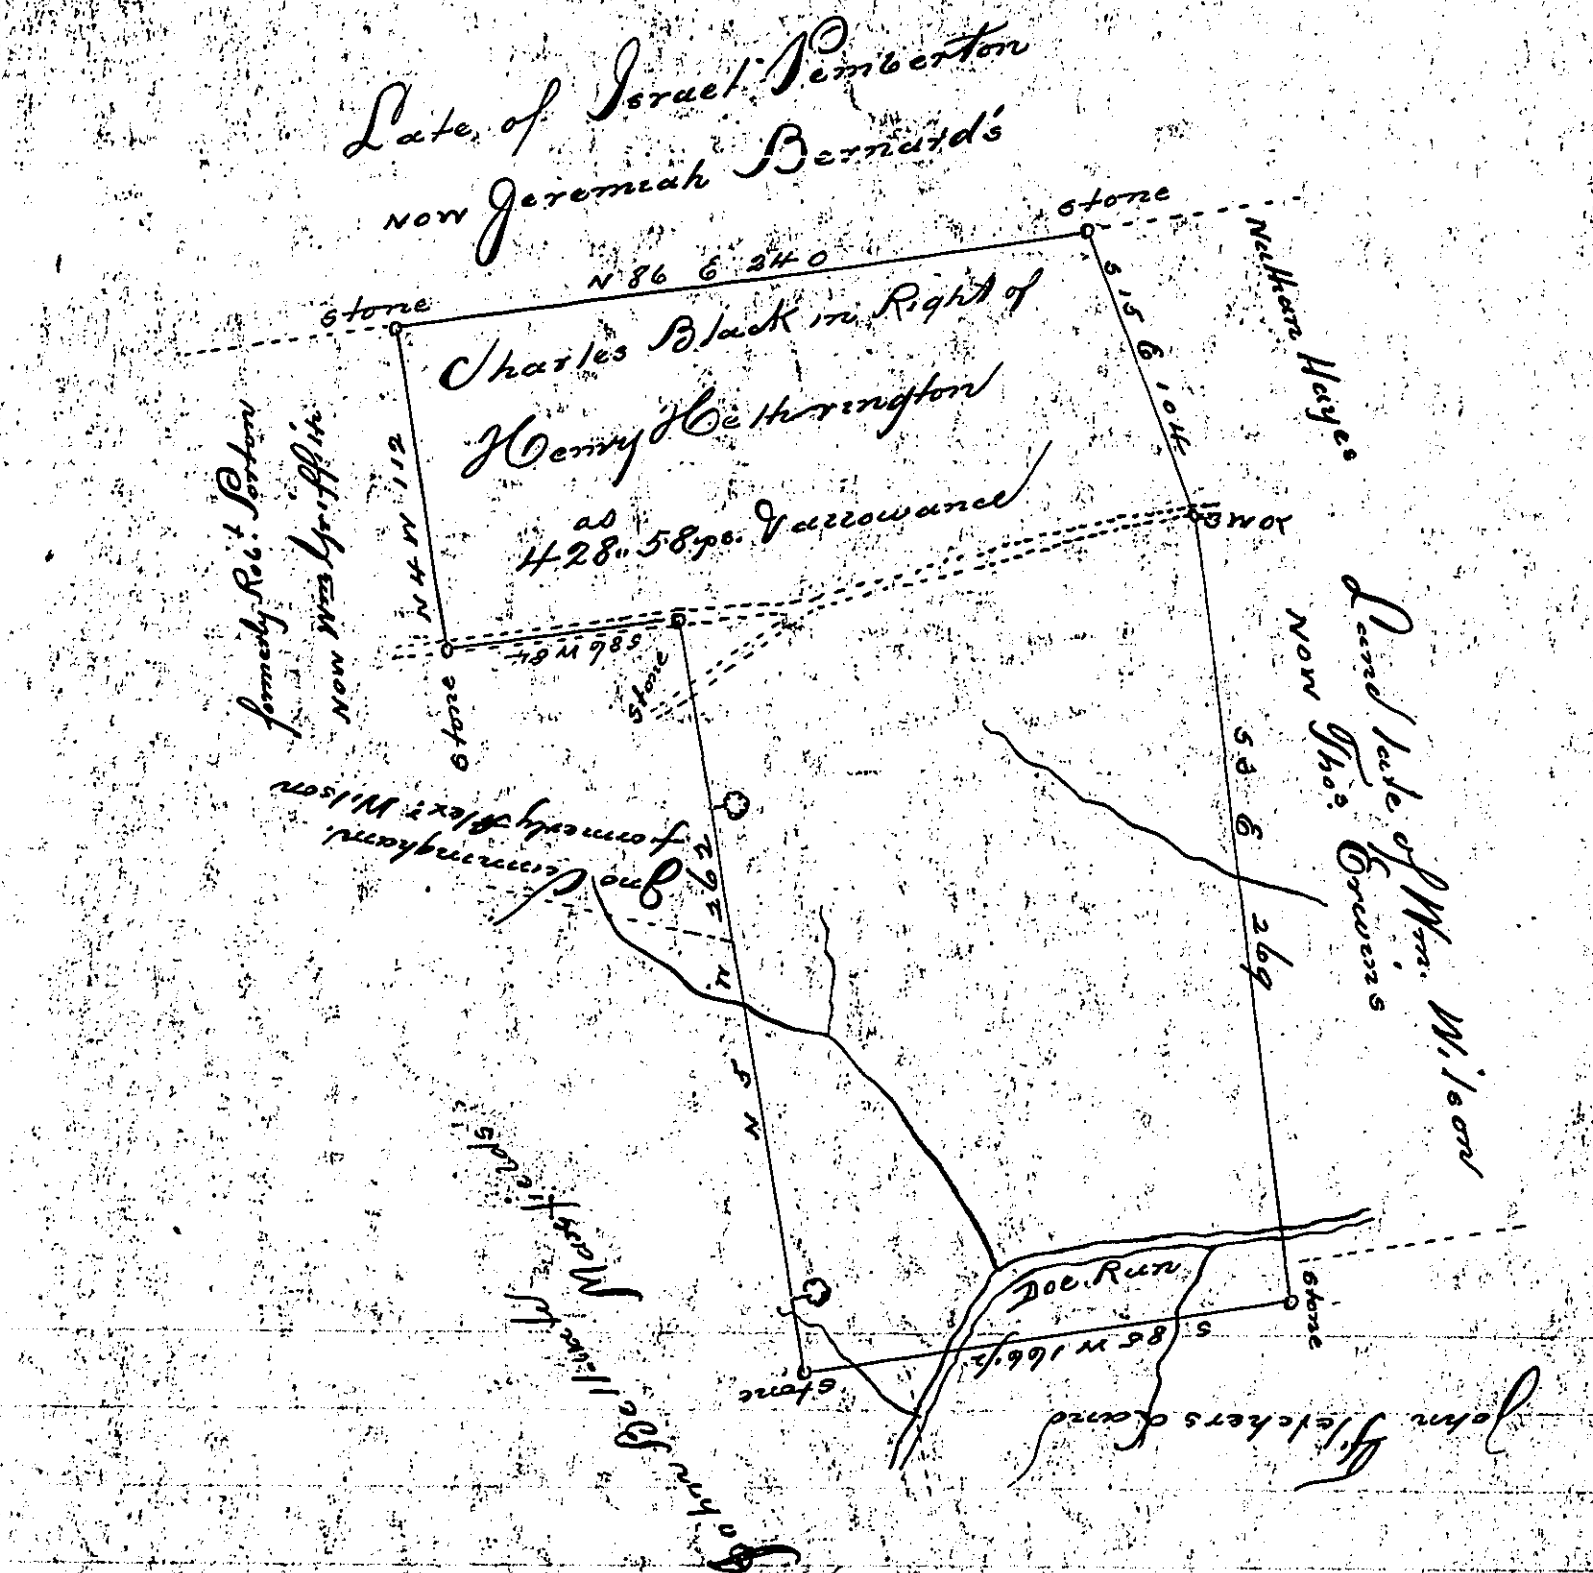

Pursuant to an order of the Board of Property dated 3d May 1786. (with the assistance of Thos. Lightfoot) Have Resurvey'd and fix'd the corners of the above Described Tract of Land late John Hetherington's situate in the Township of West Farrowfield Chester County Containing Four Hundred & twenty eight acres & fifty eight perches (with the allowance of six p. Ct. for Roads &c) On Warrant of 25th March 1749. to Henry Hetherington May 5th 1784.

Charles Dilworth D. S.

IN TESTIMONY that the above is a copy of the original remaining on file in the Department of Internal Affairs of Pennsylvania, made conformably to an Act of Assembly approved the 16th day of February, 1833, I have hereunto set my Hand and caused the Seal of said Department to be affixed at Harrisburg, this Second day of January, 1900.

James W. Latta
Secretary of Internal Affairs.