FORM No. I.

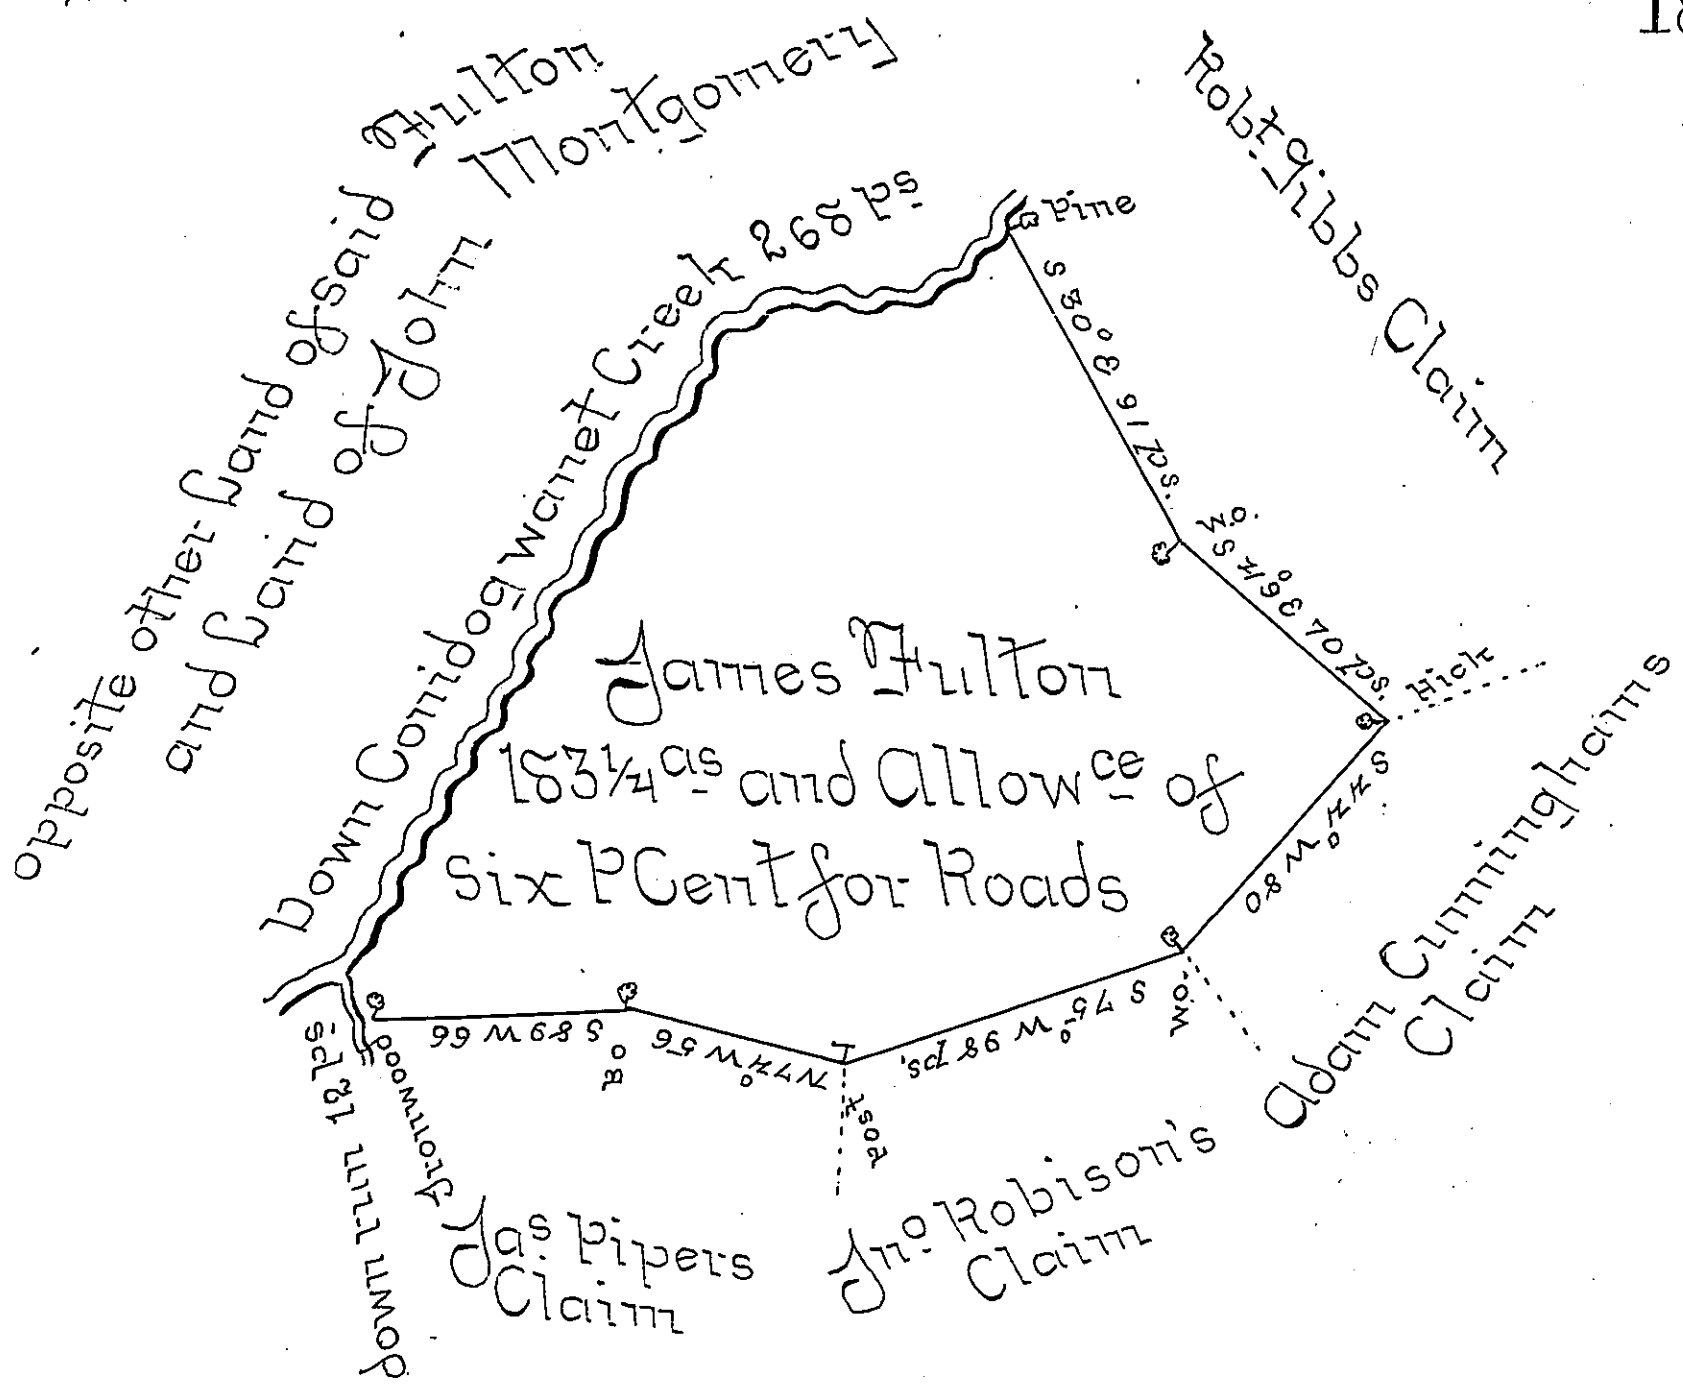

A Draught of a Tract of Land Situate in Hopewell Township in Cumberland County Containing one Hundred and Eighty Three Acres and one fourth part of an Acre and the Usual Allowance of Six P Cent for Roads: Surveyed for James Fulton April 25th 1766 in Pursuance of the Honourable the Proprietaries Warrant bearing date March the Tenth Day Anno Domini 1765 —

John Armstrong
D:S:

To John Lukens Esq:
Surveyor General

IN TESTIMONY that the above is a copy of the original remaining on file in the Department of Internal Affairs of Pennsylvania, made conformably to an Act of Assembly approved the 16th day of February, 1833, I have hereunto set my Hand and caused the Seal of said Department to be affixed at Harrisburg, this Third *day of* October *1899.*

James W. Latta
Secretary of Internal Affairs.